


LONGITUDINAL SECTION CH 0/000 TO 0/320

Horizontal scale 1:1000 Vertical scale 1:40 (vertical exaggeration 25)

- Existing ground level
- Proposed finished road level (FRL)

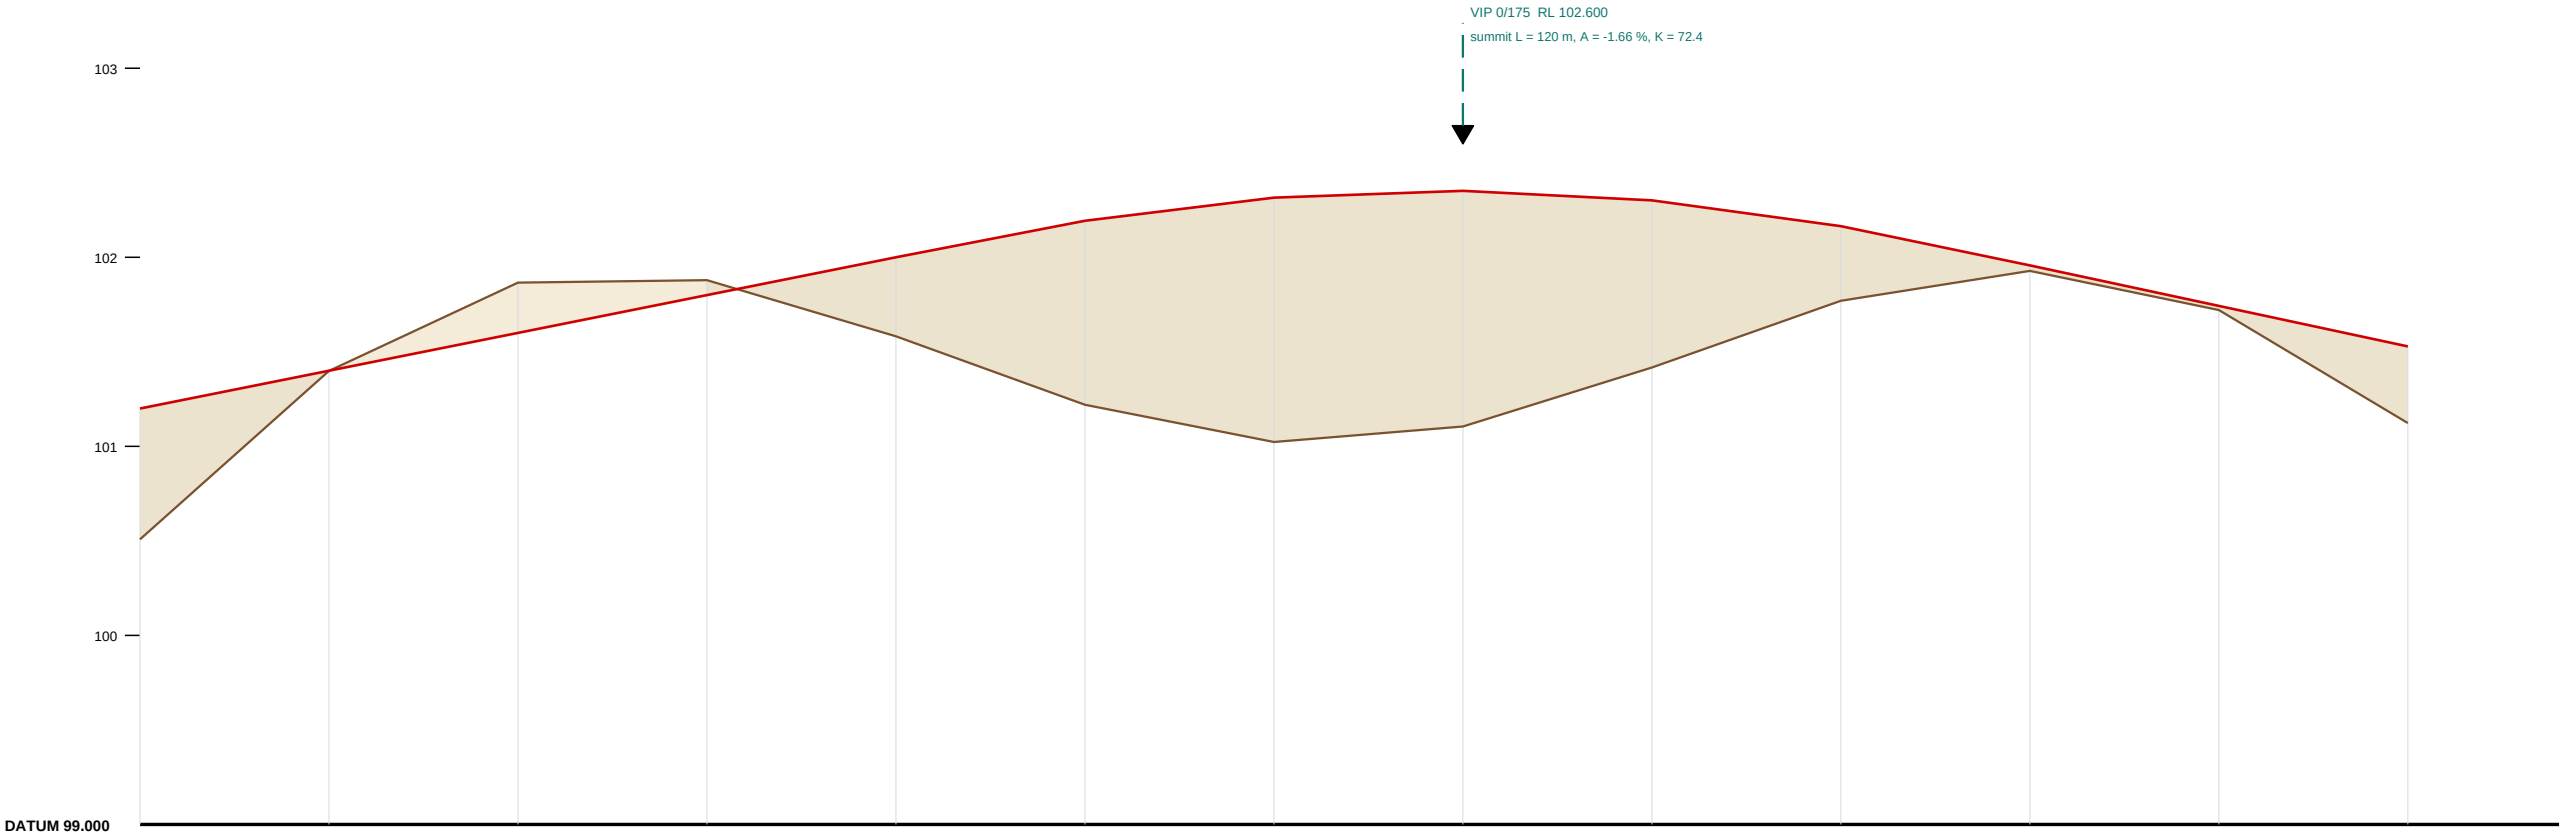

CHAINAGE (km/m)	0/000	0/025	0/050	0/075	0/100	0/125	0/150	0/175	0/200	0/225	0/250	0/275	0/300
EXISTING GROUND LEVEL	100.508	101.399	101.866	101.879	101.592	101.220	101.023	101.105	101.417	101.770	101.928	101.721	101.123
PROPOSED FRL	101.200	101.400	101.600	101.800	102.000	102.193	102.315	102.351	102.301	102.165	101.957	101.743	101.529
FORMATION LEVEL	100.880	101.080	101.280	101.480	101.680	101.873	101.995	102.031	101.981	101.845	101.637	101.423	101.209
FILLING (m)	0.692	0.001			0.418	0.973	1.292	1.246	0.884	0.395	0.029	0.022	0.406
CUTTING (m)			0.266	0.079									
GRADIENT (%)		+0.80	+0.80	+0.80	+0.80	+0.77	+0.49	+0.14	-0.20	-0.55	-0.83	-0.86	-0.86

Sample 1


L-section 0/000 - 0/320

Designed: - Checked: -

Date: 31 Oct 2026 Sheet 1 of 2

LONGITUDINAL SECTION CH 0/320 TO 0/500

Horizontal scale 1:1000 Vertical scale 1:40 (vertical exaggeration 25)

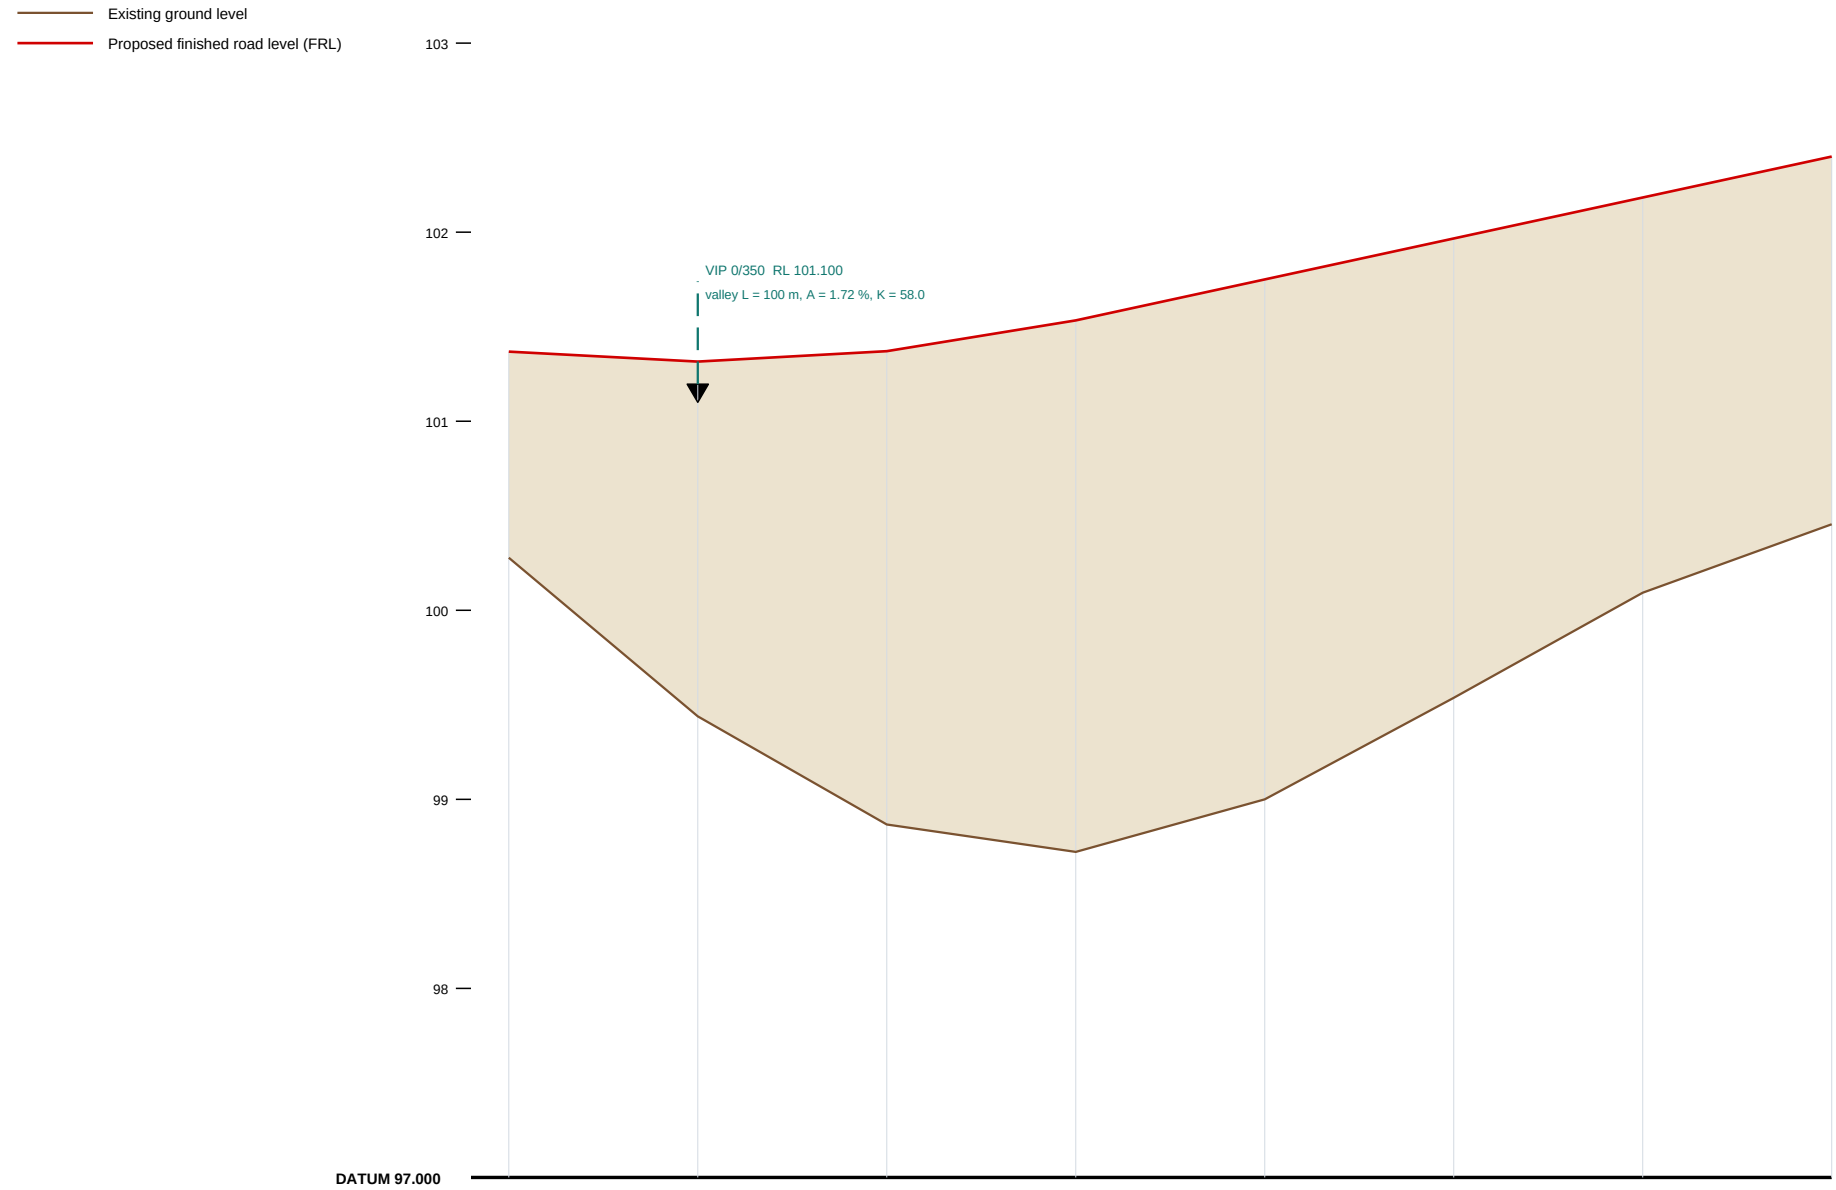

Sample 1

L-section 0/320 - 0/500


Designed: - Checked: -

Date: 31 Oct 2026 Sheet 2 of 2

CROSS SECTIONS (sheet 1 of 6)

CH 0/000

FRL 101.200 GL 100.508 FILL 0.692 m

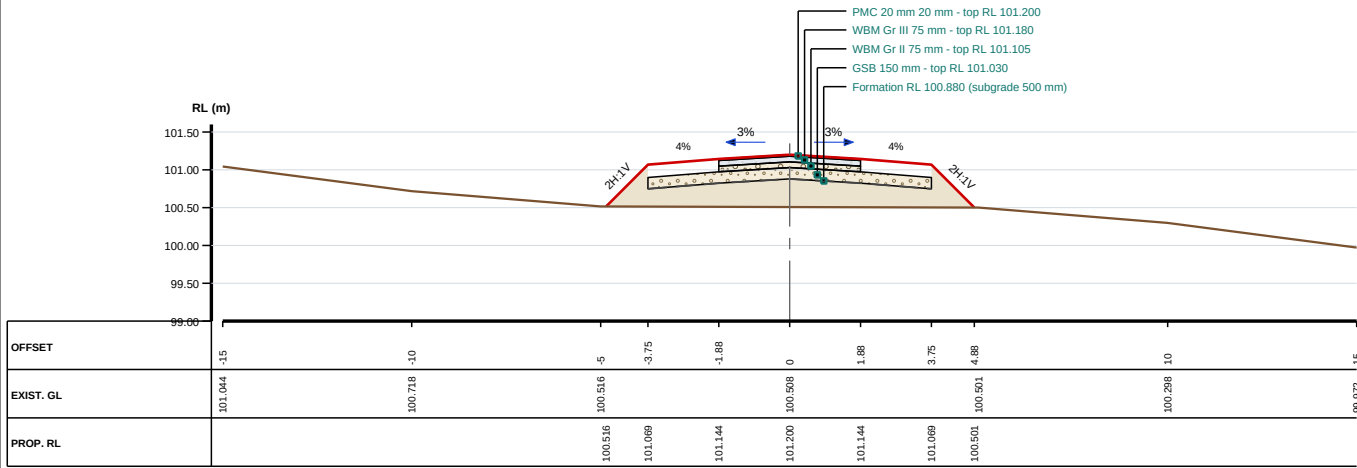


Cut 0.00 m2 Fill 2.96 m2 Width 9.74 m

Datum 99.00 H 1:200 V 1:100

CH 0/025

FRL 101.400 GL 101.399 FILL 0.001 m

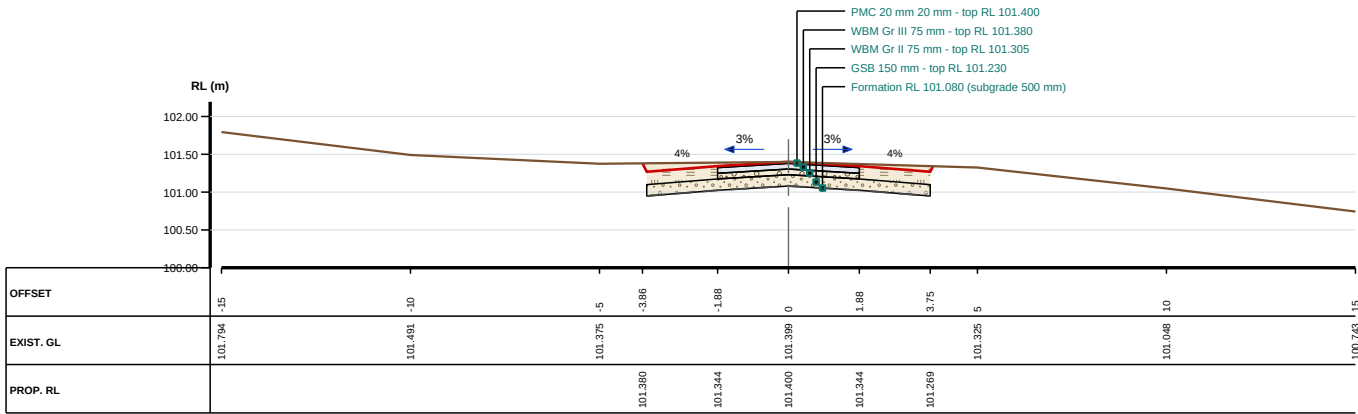


Cut 2.72 m2 Fill 0.00 m2 Width 7.69 m

Datum 100.00 H 1:200 V 1:100

CH 0/050

FRL 101.600 GL 101.866 CUT 0.266 m

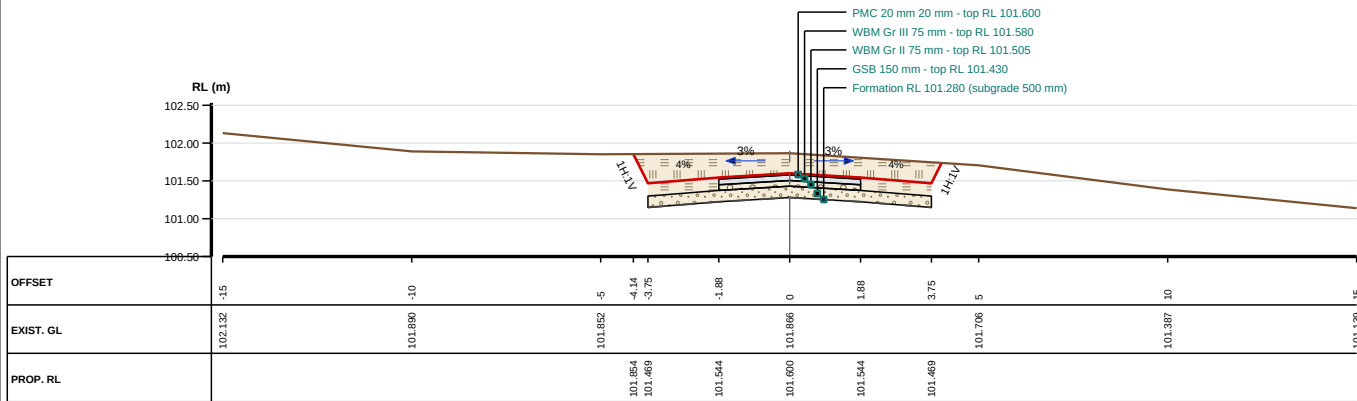


Cut 4.72 m2 Fill 0.00 m2 Width 8.15 m

Datum 100.50 H 1:200 V 1:100

CH 0/075

FRL 101.800 GL 101.879 CUT 0.079 m

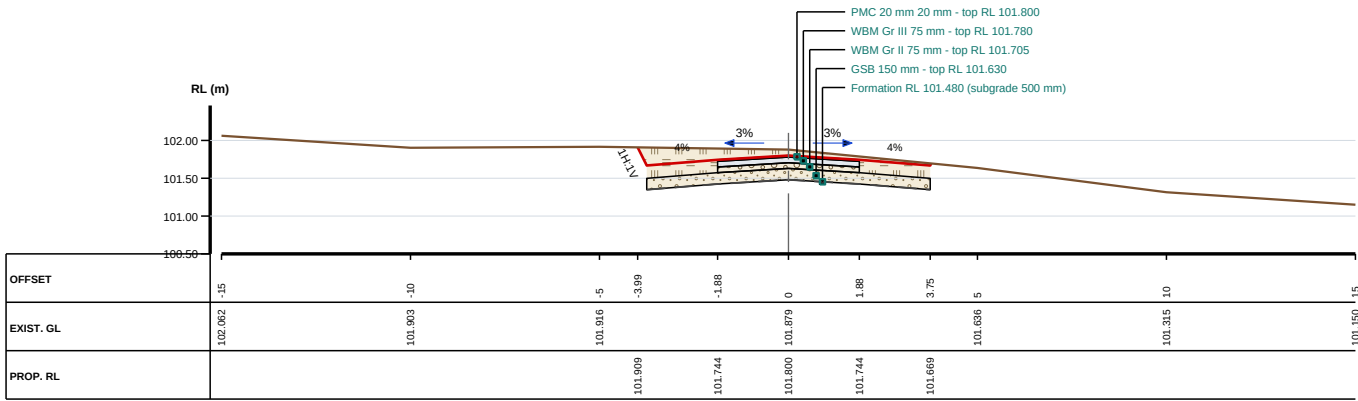

Cut 3.19 m2 Fill 0.00 m2 Width 7.77 m

Datum 100.50 H 1:200 V 1:100

Sample 1

Cross sections ch 0/000 - 0/075


Designed: - Checked: -

Date: 31 Oct 2026 Sheet 1 of 6

CROSS SECTIONS (sheet 2 of 6)

CH 0/100

FRL 102.000 GL 101.582 FILL 0.418 m

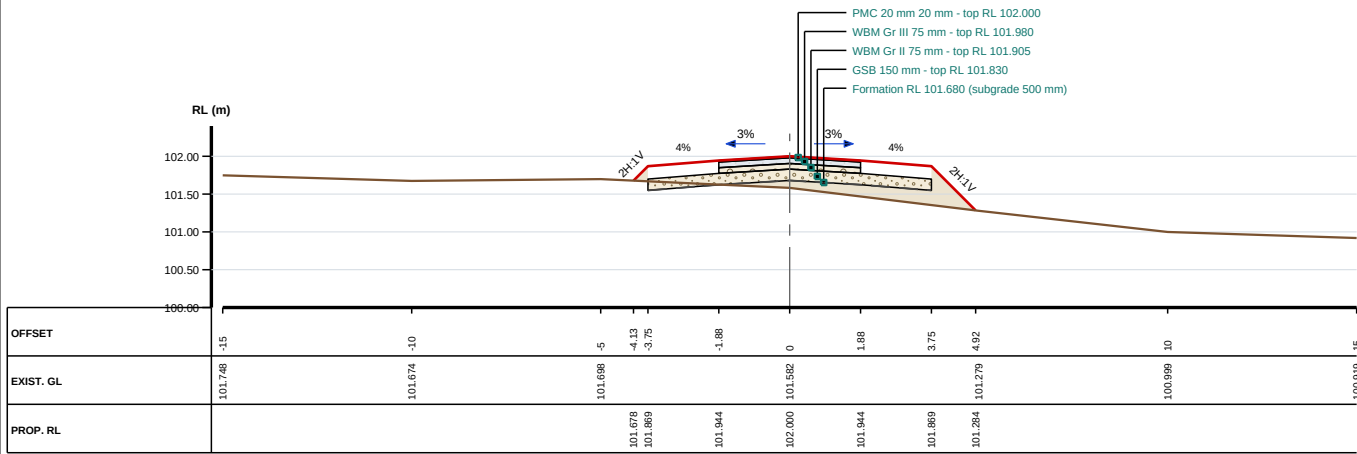


Cut 0.11 m² Fill 0.99 m² Width 9.05 m

Datum 100.00 H 1:200 V 1:100

CH 0/125

FRL 102.193 GL 101.220 FILL 0.973 m

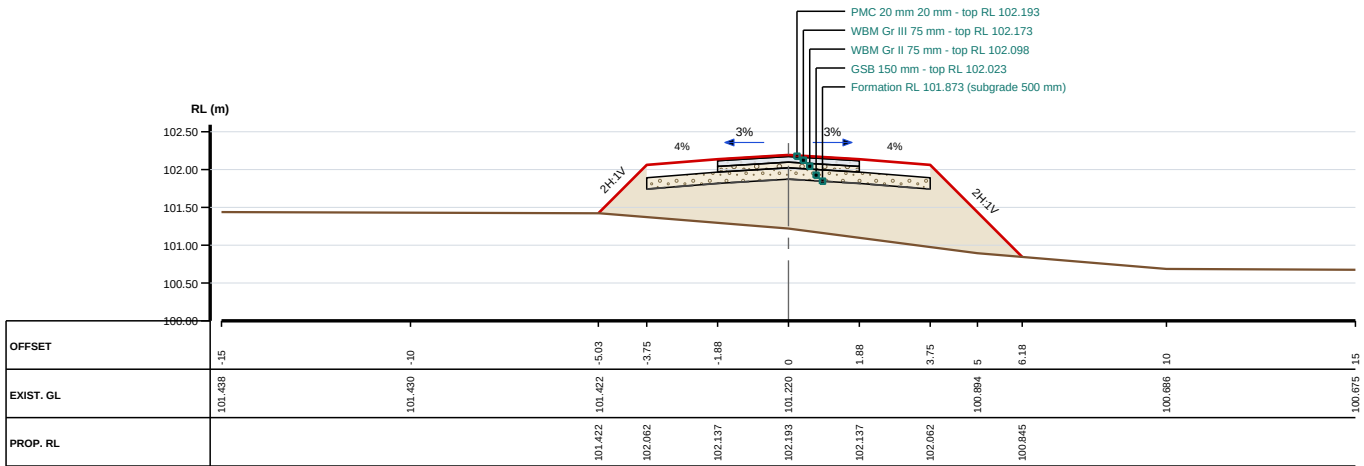


Cut 0.00 m² Fill 6.40 m² Width 11.21 m

Datum 100.00 H 1:200 V 1:100

CH 0/150

FRL 102.315 GL 101.023 FILL 1.292 m

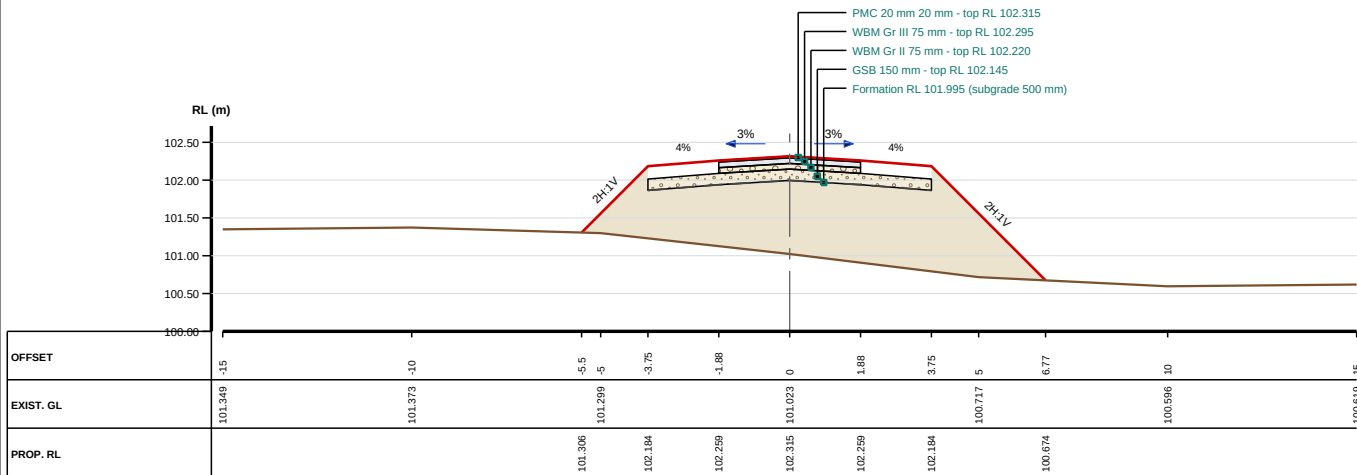


Cut 0.00 m² Fill 9.84 m² Width 12.28 m

Datum 100.00 H 1:200 V 1:100

CH 0/175

FRL 102.351 GL 101.105 FILL 1.246 m

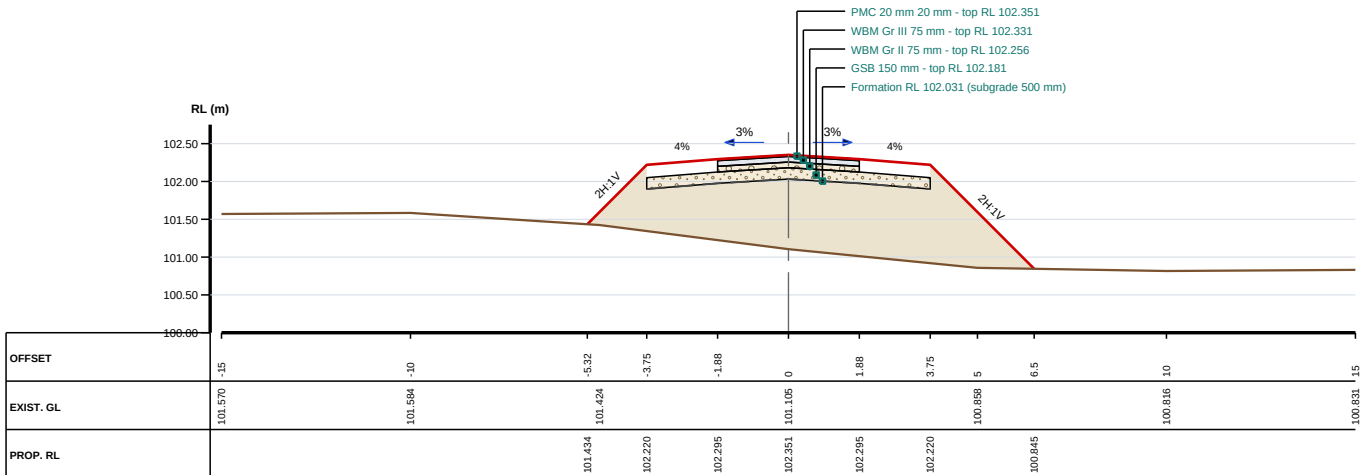

Cut 0.00 m² Fill 8.90 m² Width 11.82 m

Datum 100.00 H 1:200 V 1:100

Sample 1

Cross sections ch 0/100 - 0/175


Designed: - Checked: -

Date: 31 Oct 2026 Sheet 2 of 6

CROSS SECTIONS (sheet 3 of 6)

CH 0/200


FRL 102.301 GL 101.417 FILL 0.884 m

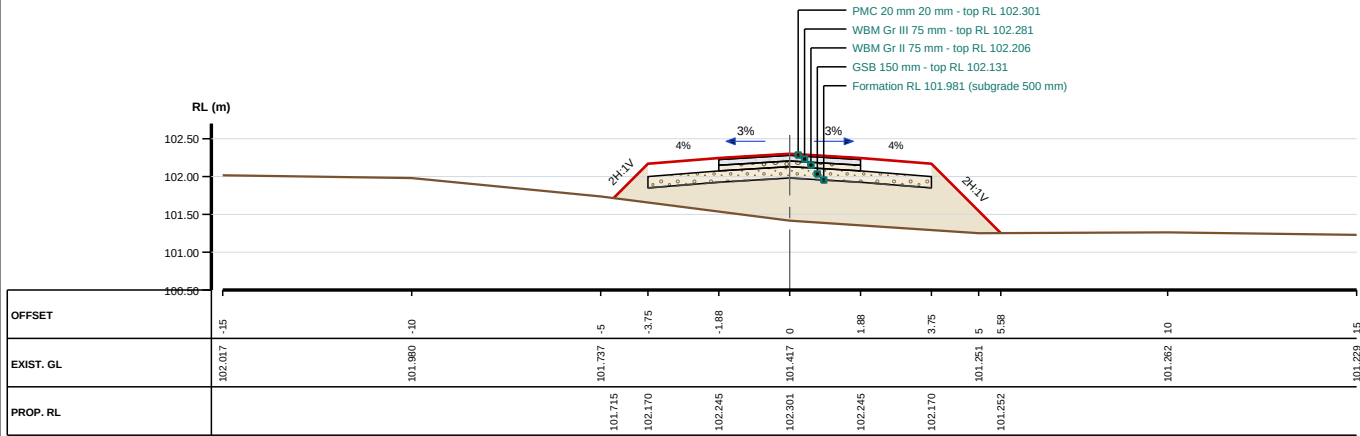

Cut 0.00 m2 Fill 4.61 m2 Width 10.24 m
Datum 100.50 H 1:200 V 1:100

CH 0/225


FRL 102.165 GL 101.770 FILL 0.395 m

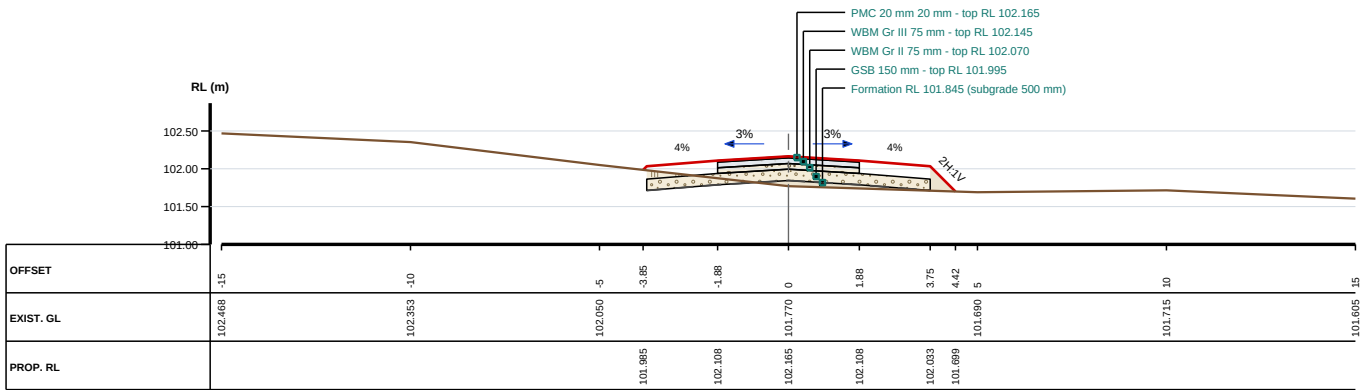

Cut 0.38 m2 Fill 0.31 m2 Width 8.26 m
Datum 101.00 H 1:200 V 1:100

CH 0/250


FRL 101.957 GL 101.928 FILL 0.029 m

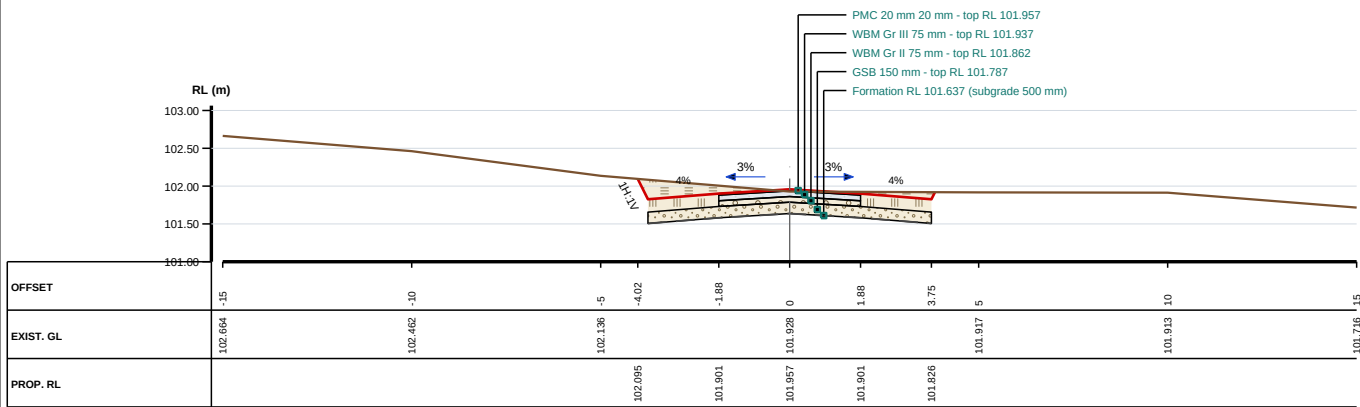

Cut 2.95 m2 Fill 0.00 m2 Width 7.86 m
Datum 101.00 H 1:200 V 1:100

CH 0/275

FRL 101.743 GL 101.721 FILL 0.022 m

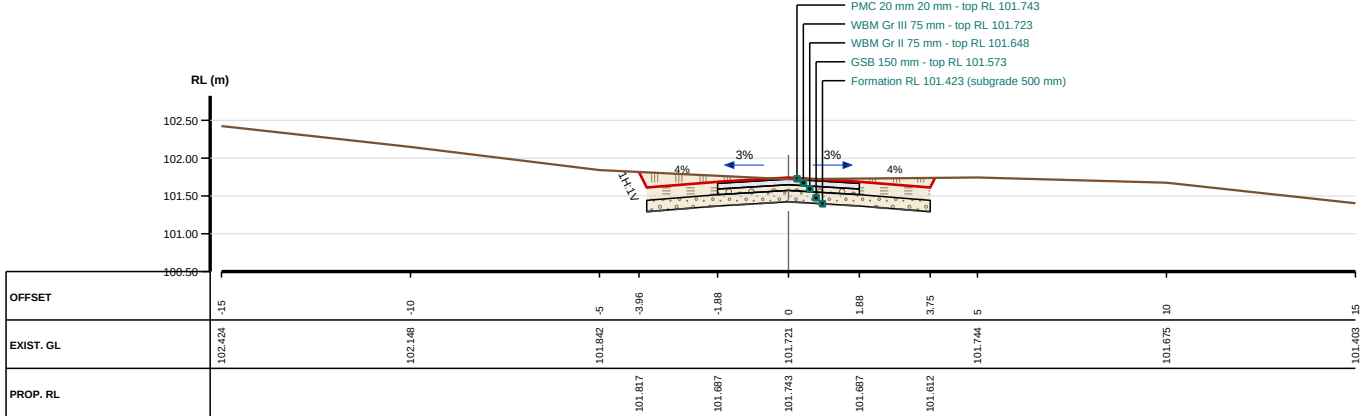

Cut 2.92 m2 Fill 0.00 m2 Width 7.83 m
Datum 100.50 H 1:200 V 1:100

Sample 1

Cross sections ch 0/200 - 0/275


Designed: - Checked: -

Date: 31 Oct 2026 Sheet 3 of 6

CROSS SECTIONS (sheet 4 of 6)

CH 0/300


FRL 101.529 GL 101.123 FILL 0.406 m

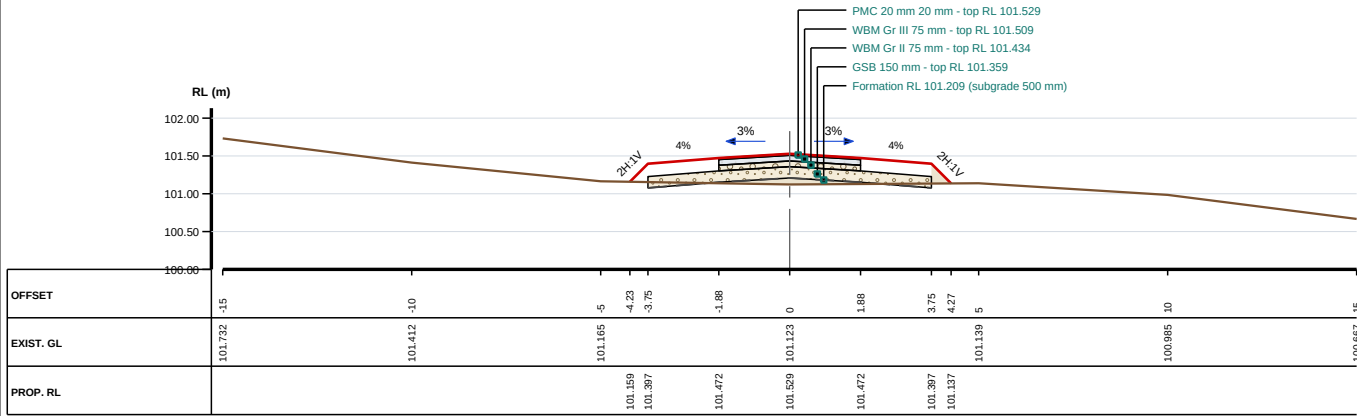

Cut 0.10 m2 Fill 0.33 m2 Width 8.50 m
Datum 100.00 H 1:200 V 1:100

CH 0/325


FRL 101.368 GL 100.278 FILL 1.090 m

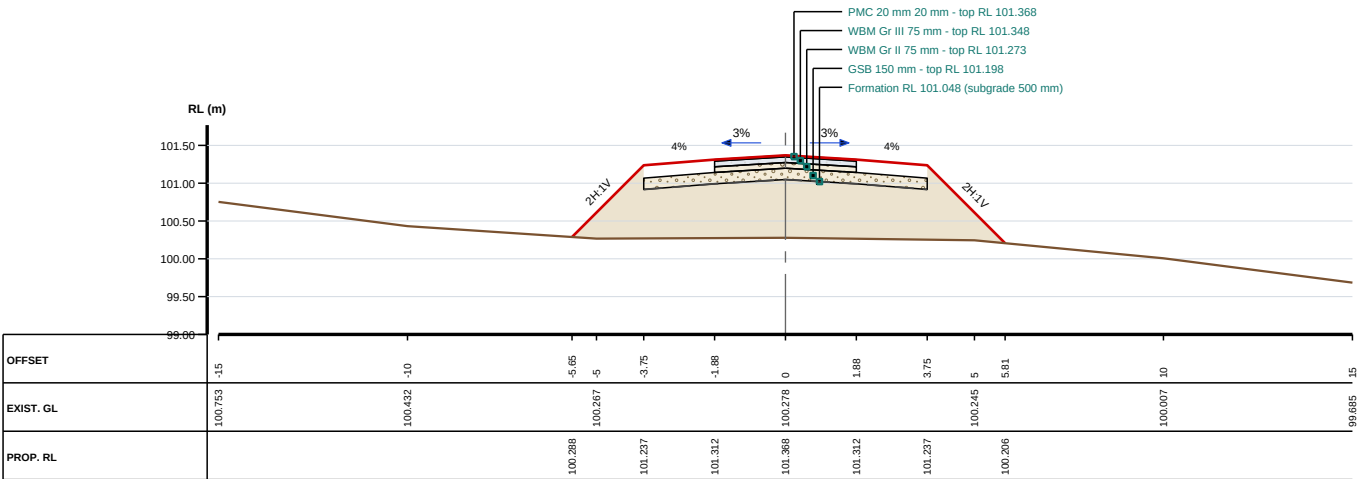

Cut 0.00 m2 Fill 7.31 m2 Width 11.46 m
Datum 99.00 H 1:200 V 1:100

CH 0/350


FRL 101.315 GL 99.439 FILL 1.876 m

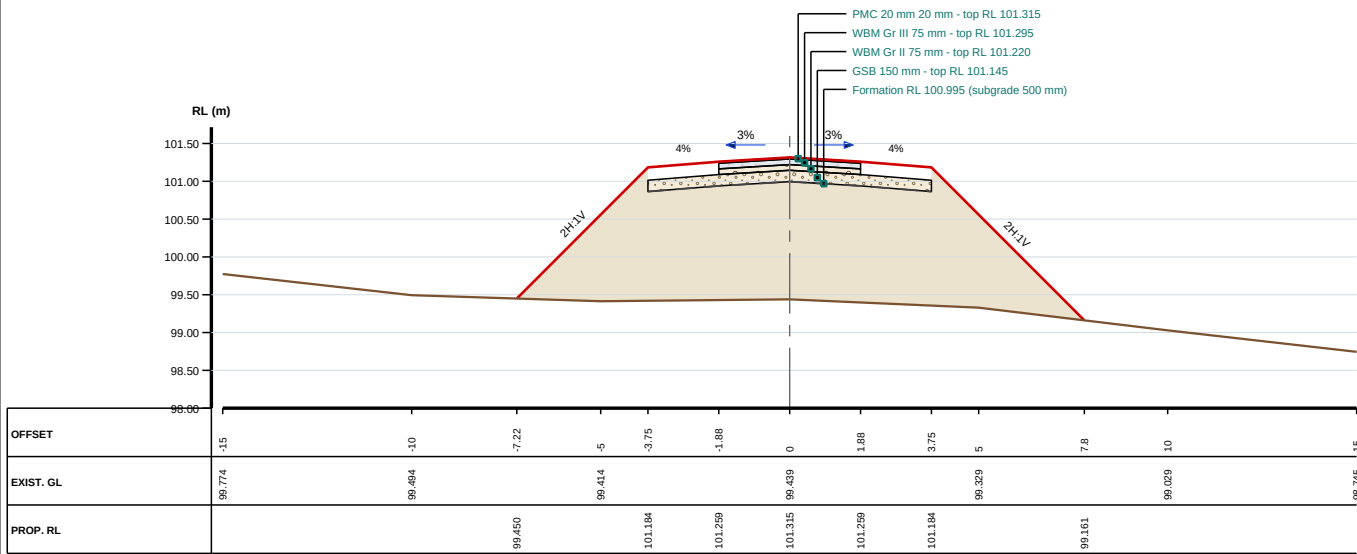

Cut 0.00 m2 Fill 18.13 m2 Width 15.02 m
Datum 98.00 H 1:200 V 1:100

CH 0/375

FRL 101.371 GL 98.867 FILL 2.504 m

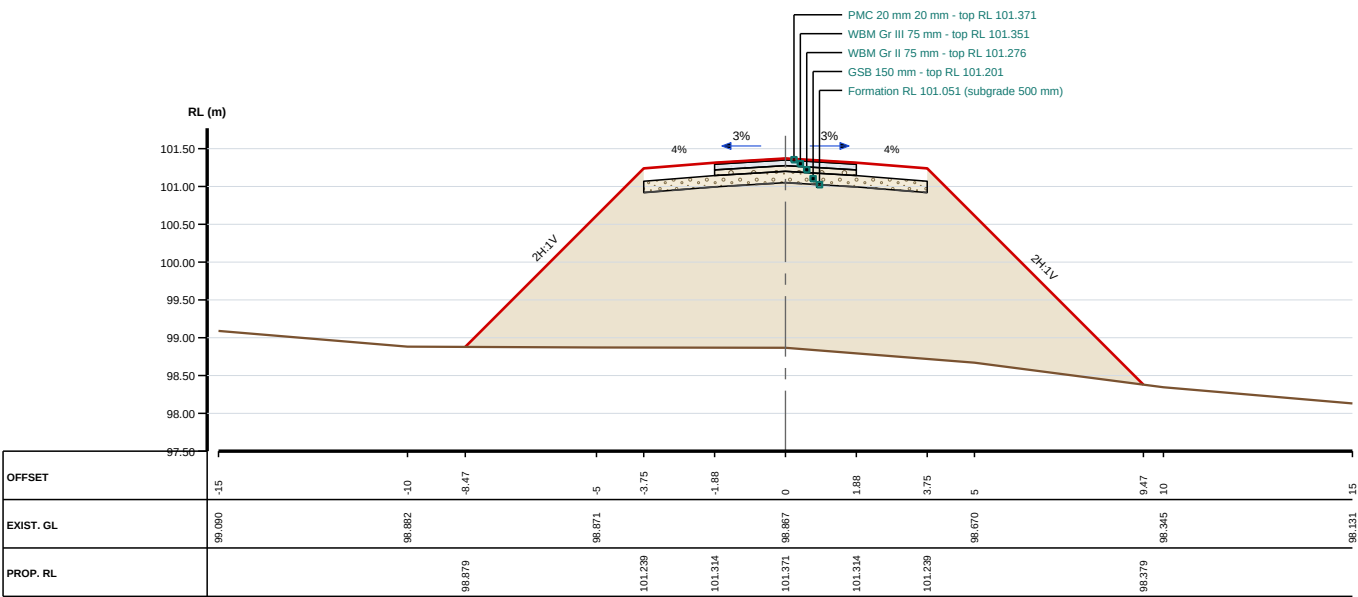

Cut 0.00 m2 Fill 28.92 m2 Width 17.94 m
Datum 97.50 H 1:200 V 1:100

Sample 1

Cross sections ch 0/300 - 0/375


Designed: - Checked: -

Date: 31 Oct 2026 Sheet 4 of 6

CROSS SECTIONS (sheet 5 of 6)

CH 0/400


FRL 101.533 GL 98.722 FILL 2.811 m

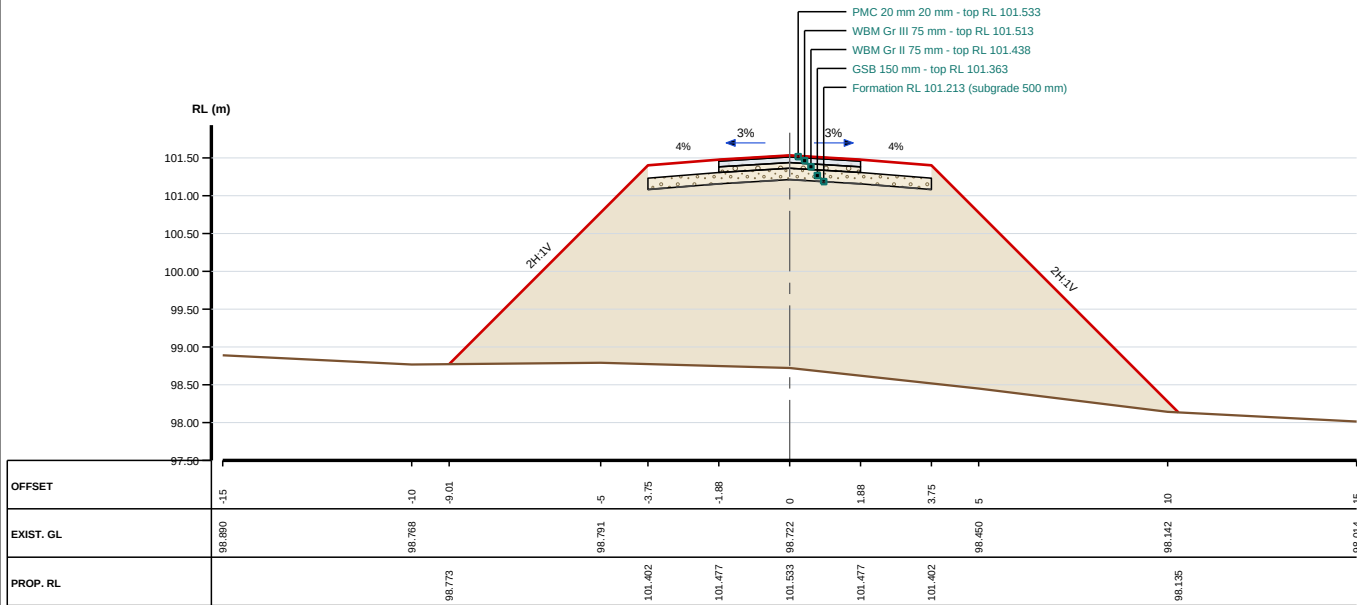

Cut 0.00 m2 Fill 34.81 m2 Width 19.29 m
Datum 97.50 H 1:200 V 1:100

CH 0/425


FRL 101.750 GL 99.000 FILL 2.750 m

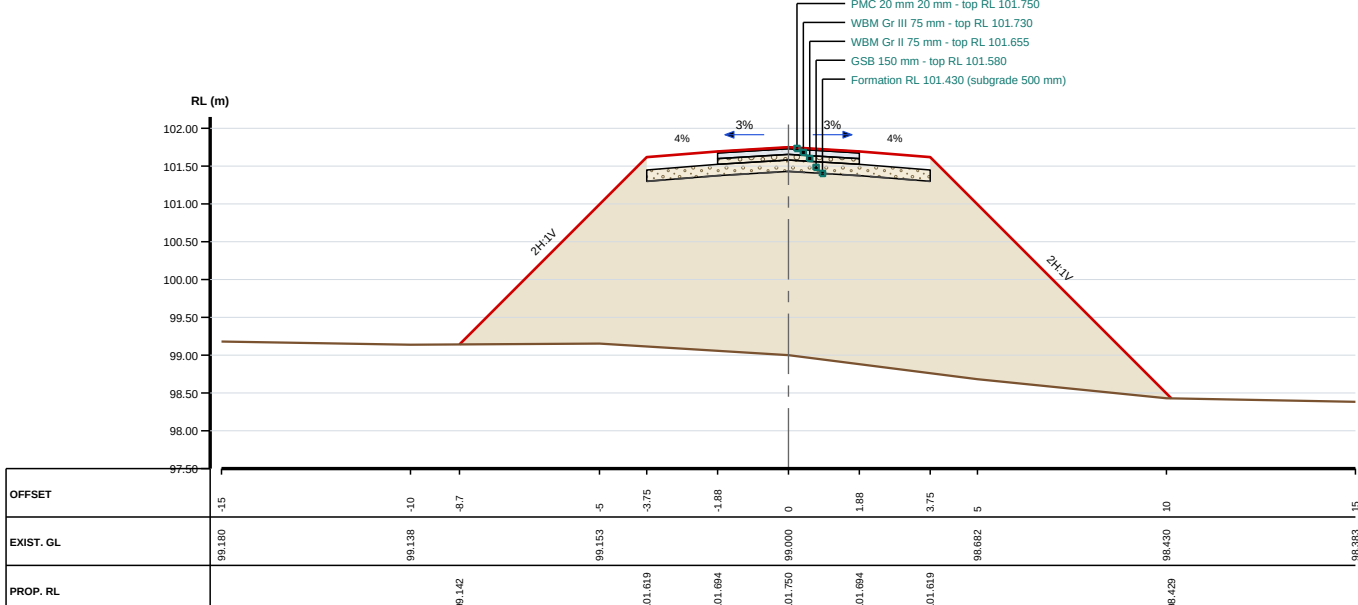

Cut 0.00 m2 Fill 33.30 m2 Width 18.83 m
Datum 97.50 H 1:200 V 1:100

CH 0/450


FRL 101.967 GL 99.537 FILL 2.430 m

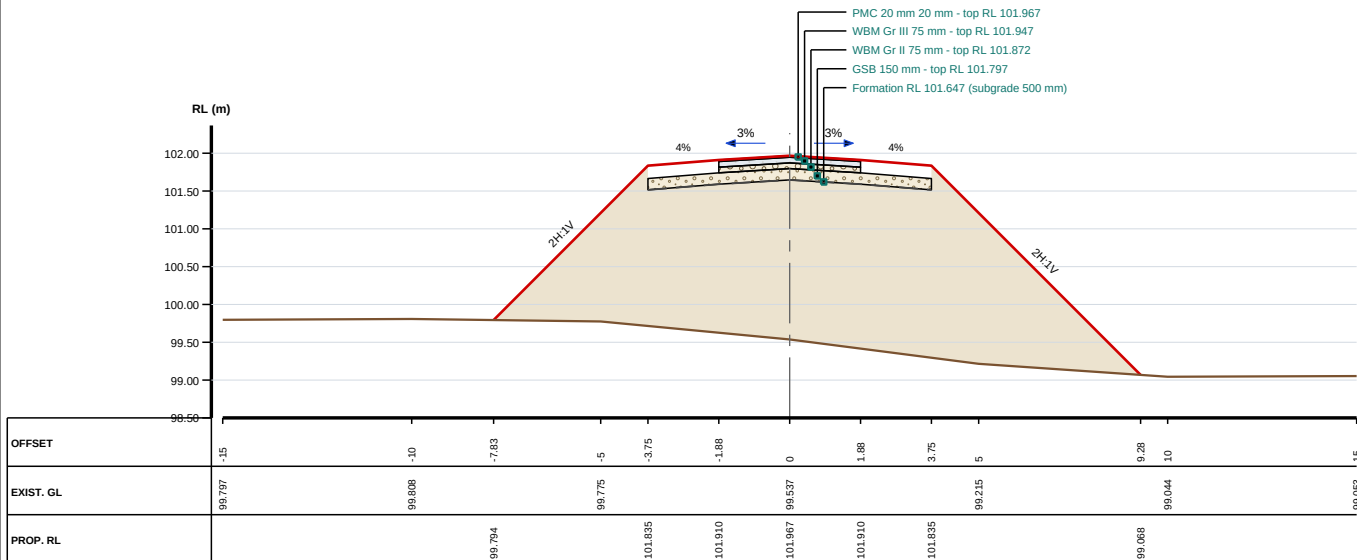

Cut 0.00 m2 Fill 26.85 m2 Width 17.12 m
Datum 98.50 H 1:200 V 1:100

CH 0/475

FRL 102.183 GL 100.093 FILL 2.090 m

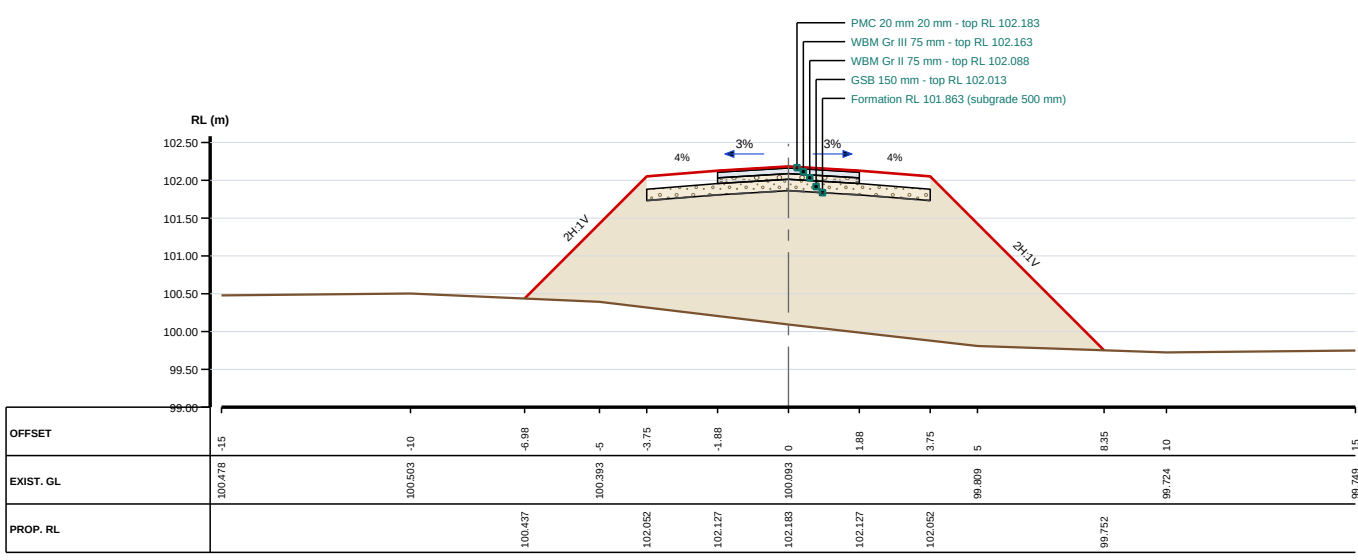

Cut 0.00 m2 Fill 20.63 m2 Width 15.33 m
Datum 99.00 H 1:200 V 1:100


Sample 1

Cross sections ch 0/400 - 0/475

Designed: - Checked: -

Date: 31 Oct 2026 Sheet 5 of 6

CROSS SECTIONS (sheet 6 of 6)

 

Sample 1

Cross sections ch 0/500 - 0/500

Designed: - Checked: -

Date: 31 Oct 2026 Sheet 6 of 6