


CROSS SECTIONS (sheet 1 of 6)

CH 0/000

FRL 101.200 GL 100.508 FILL 0.692 m

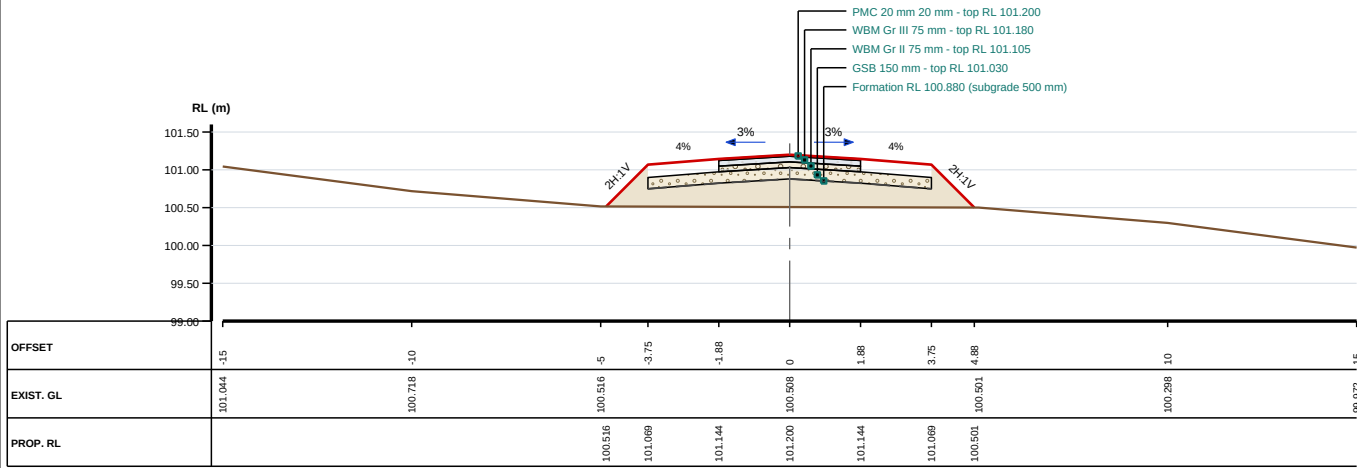


Cut 0.00 m2 Fill 2.96 m2 Width 9.74 m

Datum 99.00 H 1:200 V 1:100

CH 0/025

FRL 101.400 GL 101.399 FILL 0.001 m

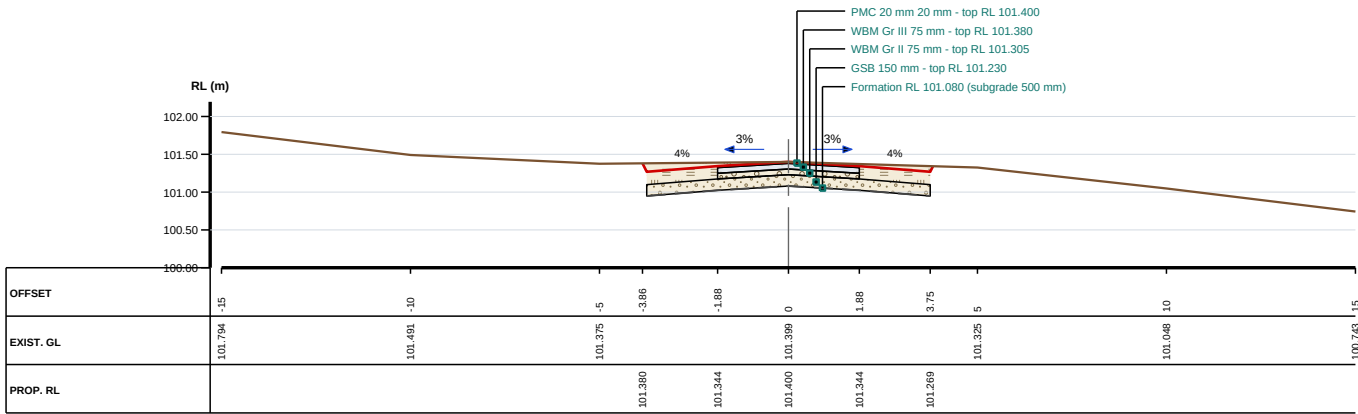


Cut 2.72 m2 Fill 0.00 m2 Width 7.69 m

Datum 100.00 H 1:200 V 1:100

CH 0/050

FRL 101.600 GL 101.866 CUT 0.266 m

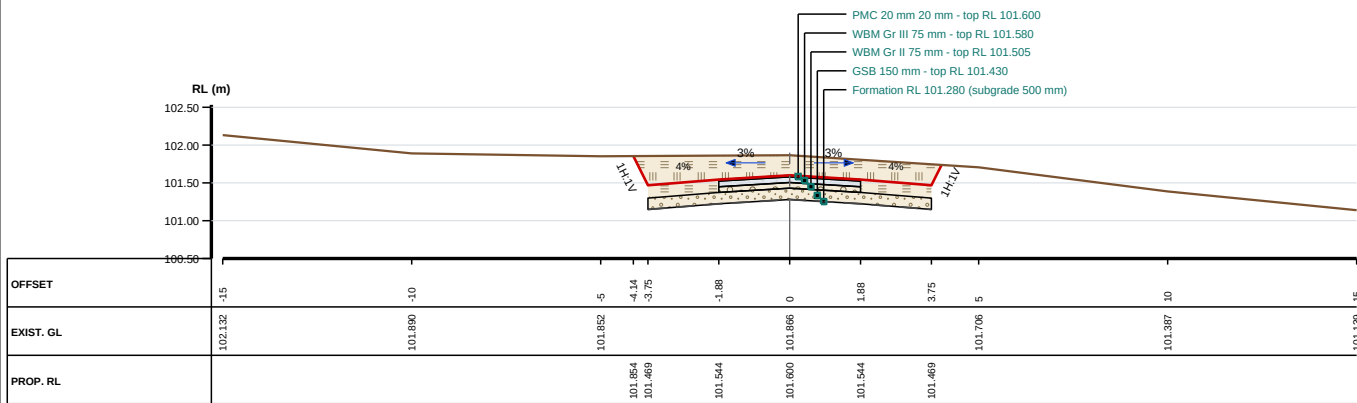


Cut 4.72 m2 Fill 0.00 m2 Width 8.15 m

Datum 100.50 H 1:200 V 1:100

CH 0/075

FRL 101.800 GL 101.879 CUT 0.079 m

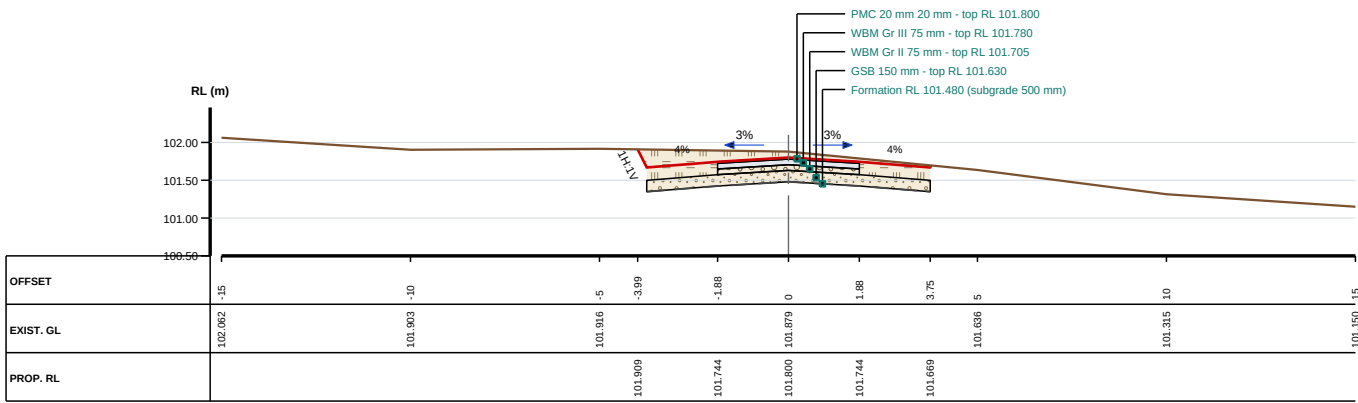

Cut 3.19 m2 Fill 0.00 m2 Width 7.77 m

Datum 100.50 H 1:200 V 1:100

Sample 1

Cross sections ch 0/000 - 0/075


Designed: - Checked: -

Date: 31 Oct 2026 Sheet 1 of 6

CROSS SECTIONS (sheet 2 of 6)

CH 0/100

FRL 102.000 GL 101.582 FILL 0.418 m

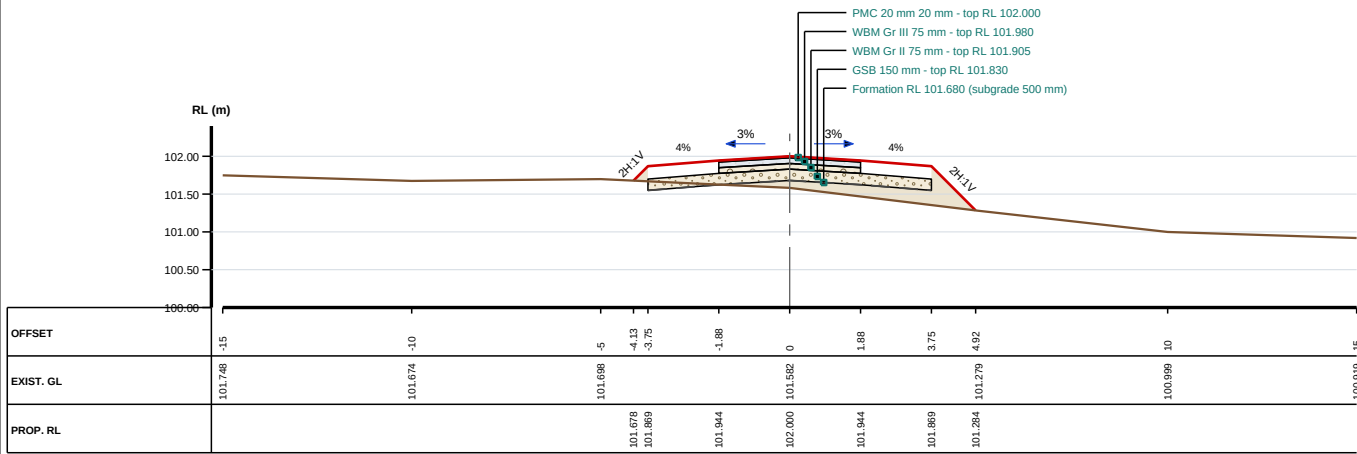


Cut 0.11 m² Fill 0.99 m² Width 9.05 m

Datum 100.00 H 1:200 V 1:100

CH 0/125

FRL 102.193 GL 101.220 FILL 0.973 m

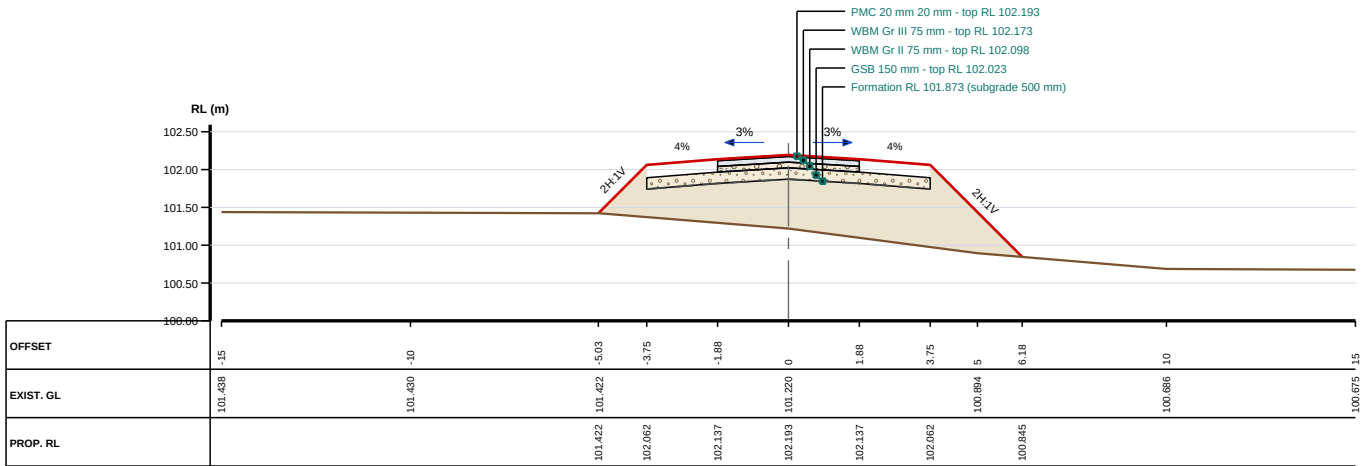


Cut 0.00 m² Fill 6.40 m² Width 11.21 m

Datum 100.00 H 1:200 V 1:100

CH 0/150

FRL 102.315 GL 101.023 FILL 1.292 m

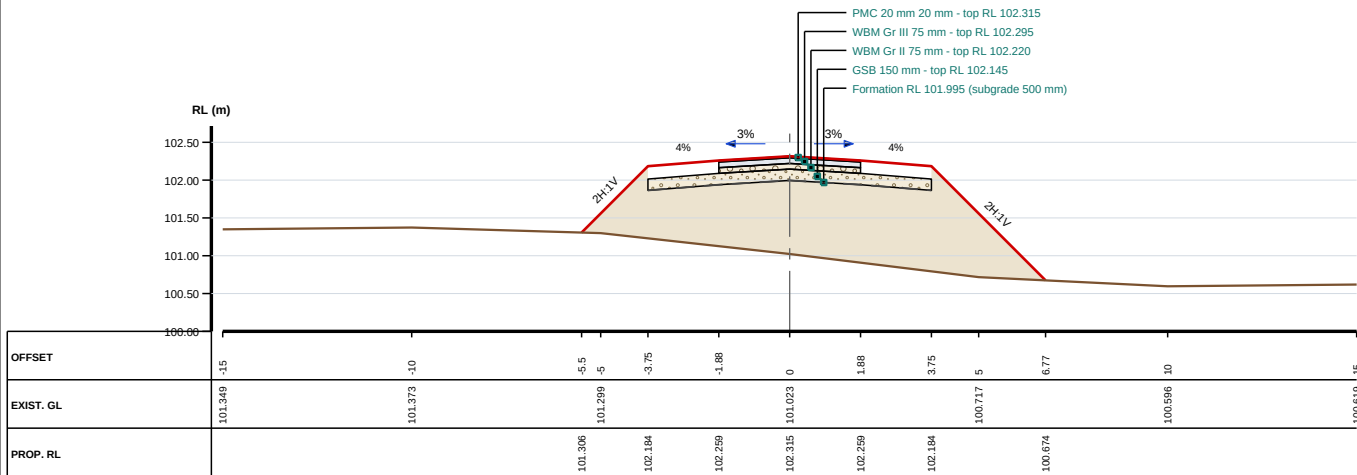


Cut 0.00 m² Fill 9.84 m² Width 12.28 m

Datum 100.00 H 1:200 V 1:100

CH 0/175

FRL 102.351 GL 101.105 FILL 1.246 m

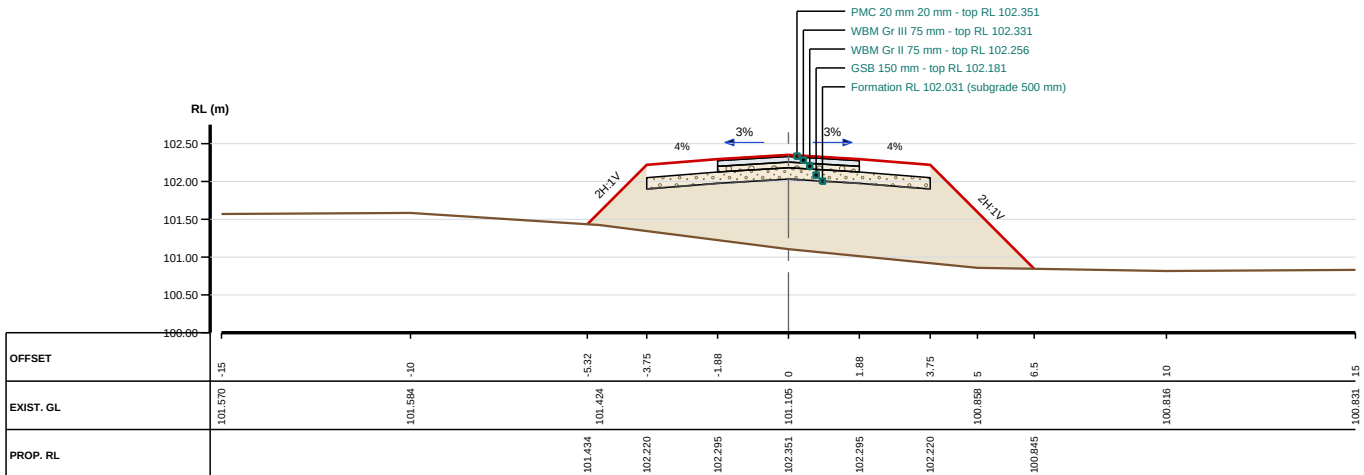

Cut 0.00 m² Fill 8.90 m² Width 11.82 m

Datum 100.00 H 1:200 V 1:100

Sample 1

Cross sections ch 0/100 - 0/175


Designed: - Checked: -

Date: 31 Oct 2026 Sheet 2 of 6

CROSS SECTIONS (sheet 3 of 6)

CH 0/200

FRL 102.301 GL 101.417 FILL 0.884 m

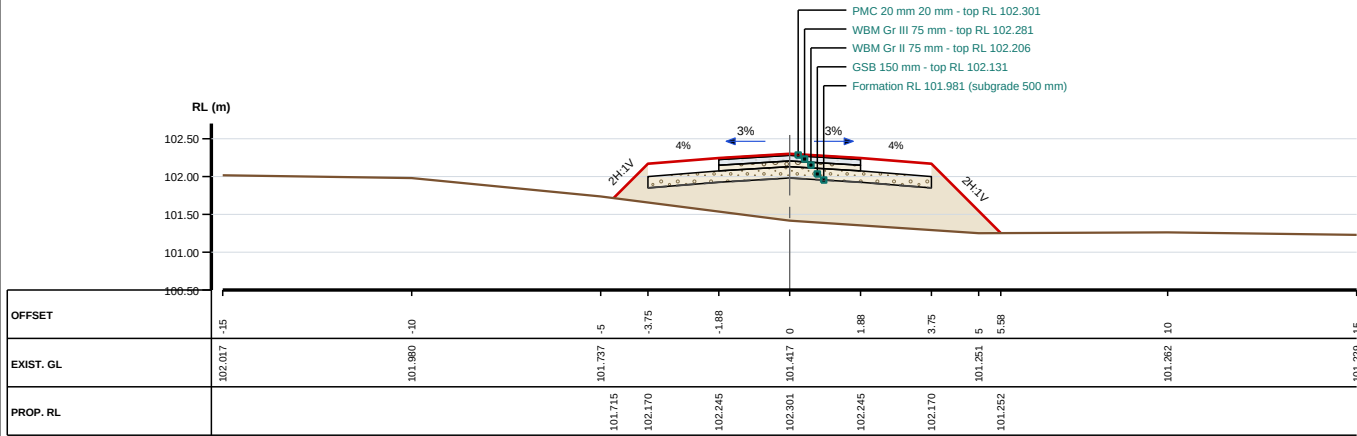


Cut 0.00 m2 Fill 4.61 m2 Width 10.24 m

Datum 100.50 H 1:200 V 1:100

CH 0/225

FRL 102.165 GL 101.770 FILL 0.395 m

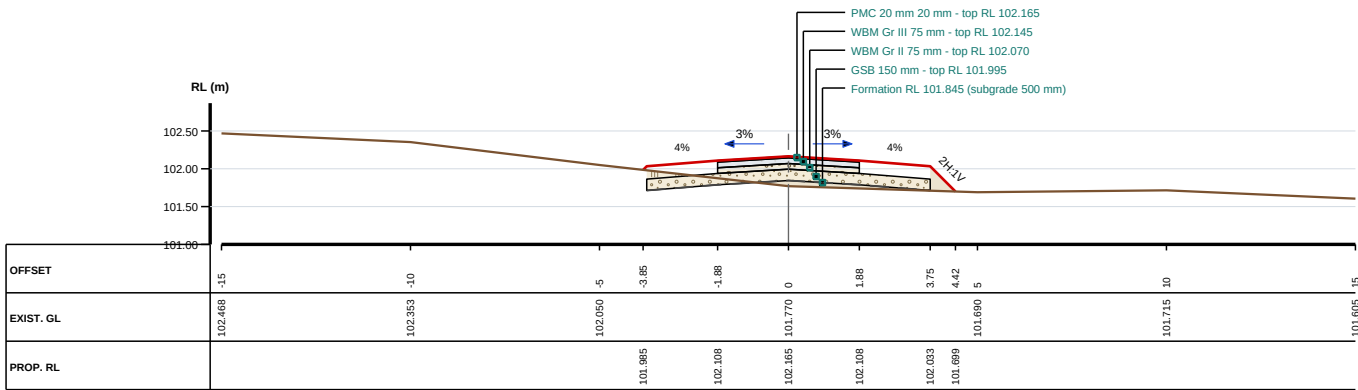


Cut 0.38 m2 Fill 0.31 m2 Width 8.26 m

Datum 101.00 H 1:200 V 1:100

CH 0/250

FRL 101.957 GL 101.928 FILL 0.029 m

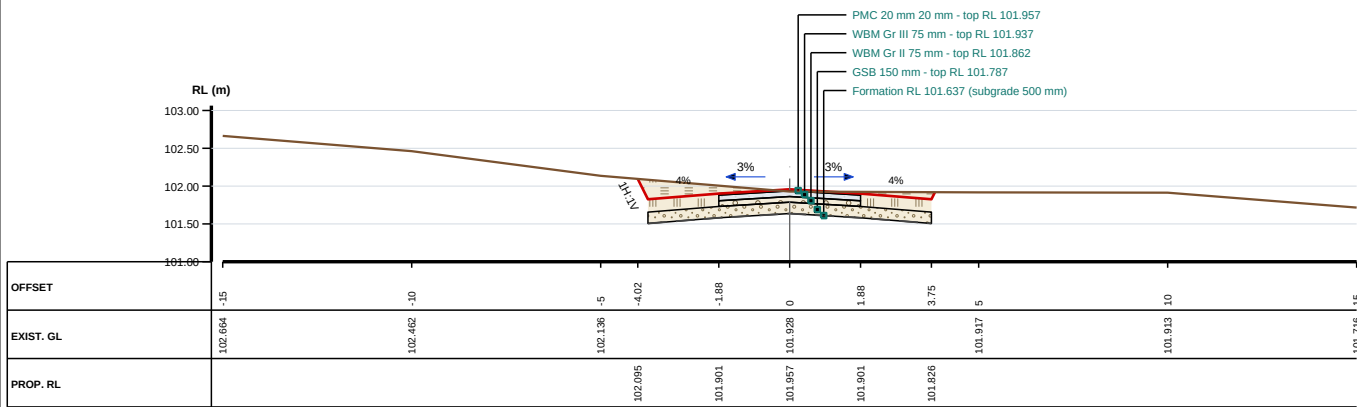


Cut 2.95 m2 Fill 0.00 m2 Width 7.86 m

Datum 101.00 H 1:200 V 1:100

CH 0/275

FRL 101.743 GL 101.721 FILL 0.022 m

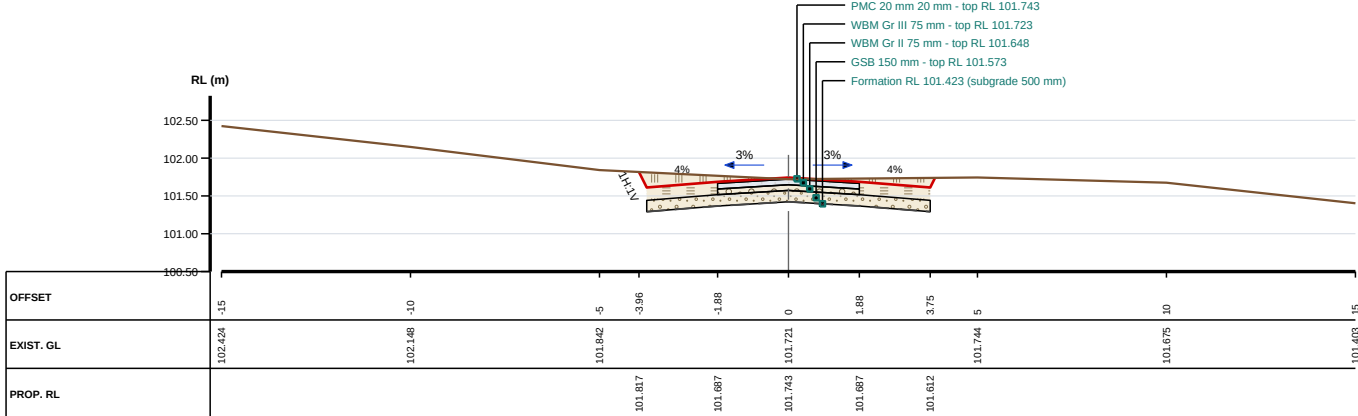

Cut 2.92 m2 Fill 0.00 m2 Width 7.83 m

Datum 100.50 H 1:200 V 1:100

Sample 1

Cross sections ch 0/200 - 0/275


Designed: - Checked: -

Date: 31 Oct 2026 Sheet 3 of 6

CROSS SECTIONS (sheet 4 of 6)

CH 0/300


FRL 101.529 GL 101.123 FILL 0.406 m

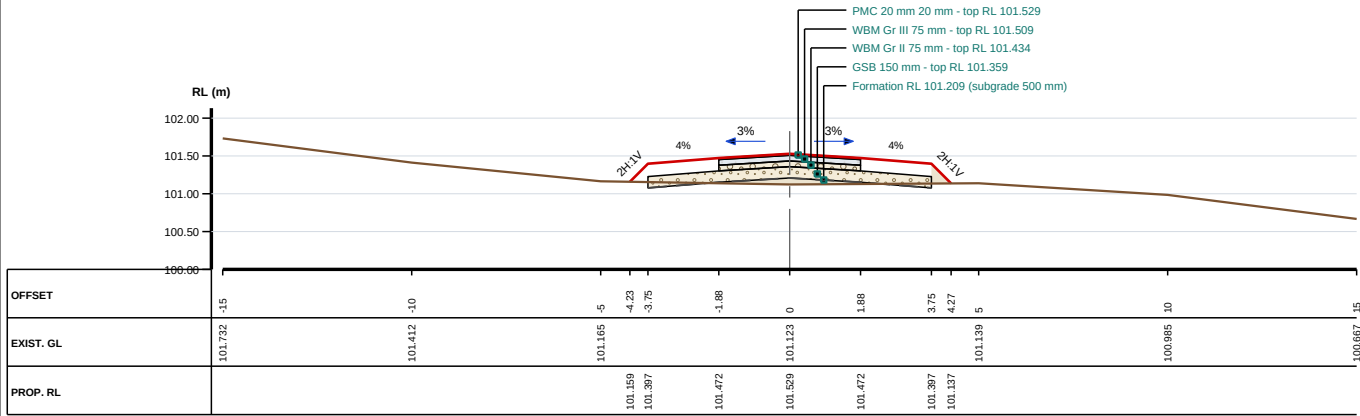

Cut 0.10 m2 Fill 0.33 m2 Width 8.50 m
Datum 100.00 H 1:200 V 1:100

CH 0/325


FRL 101.368 GL 100.278 FILL 1.090 m

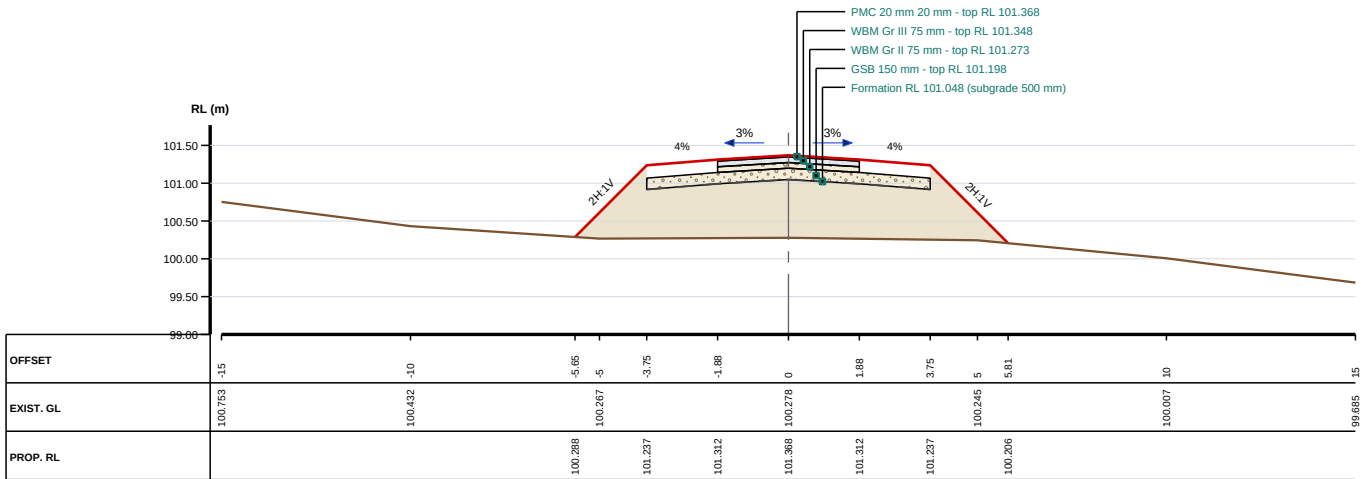

Cut 0.00 m2 Fill 7.31 m2 Width 11.46 m
Datum 99.00 H 1:200 V 1:100

CH 0/350


FRL 101.315 GL 99.439 FILL 1.876 m

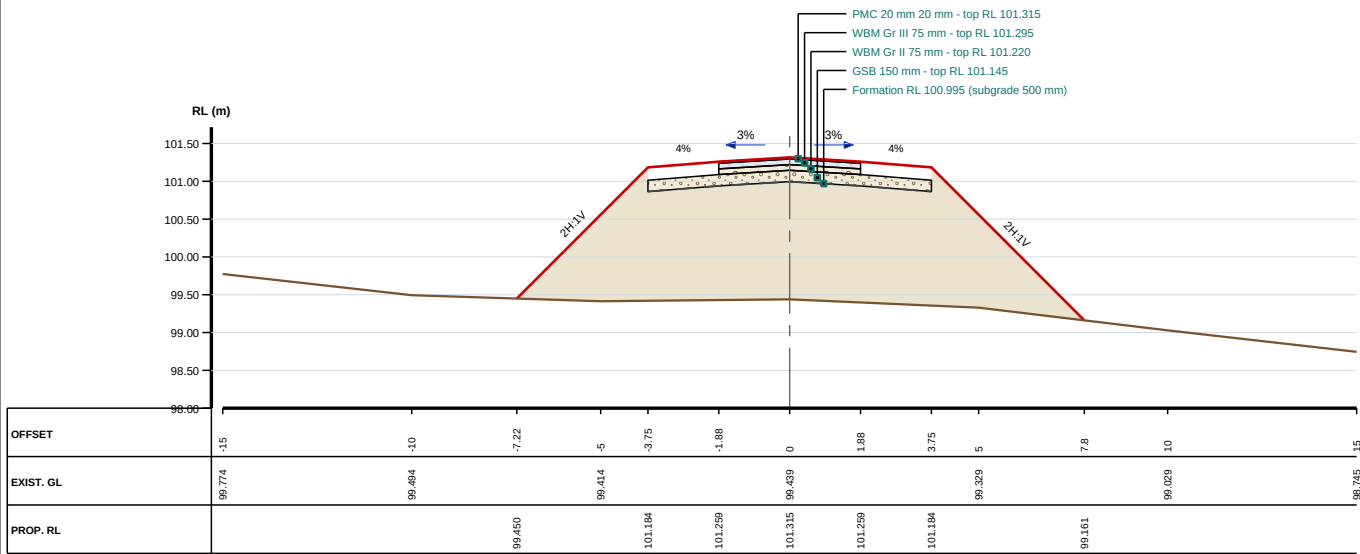

Cut 0.00 m2 Fill 18.13 m2 Width 15.02 m
Datum 98.00 H 1:200 V 1:100

CH 0/375

FRL 101.371 GL 98.867 FILL 2.504 m

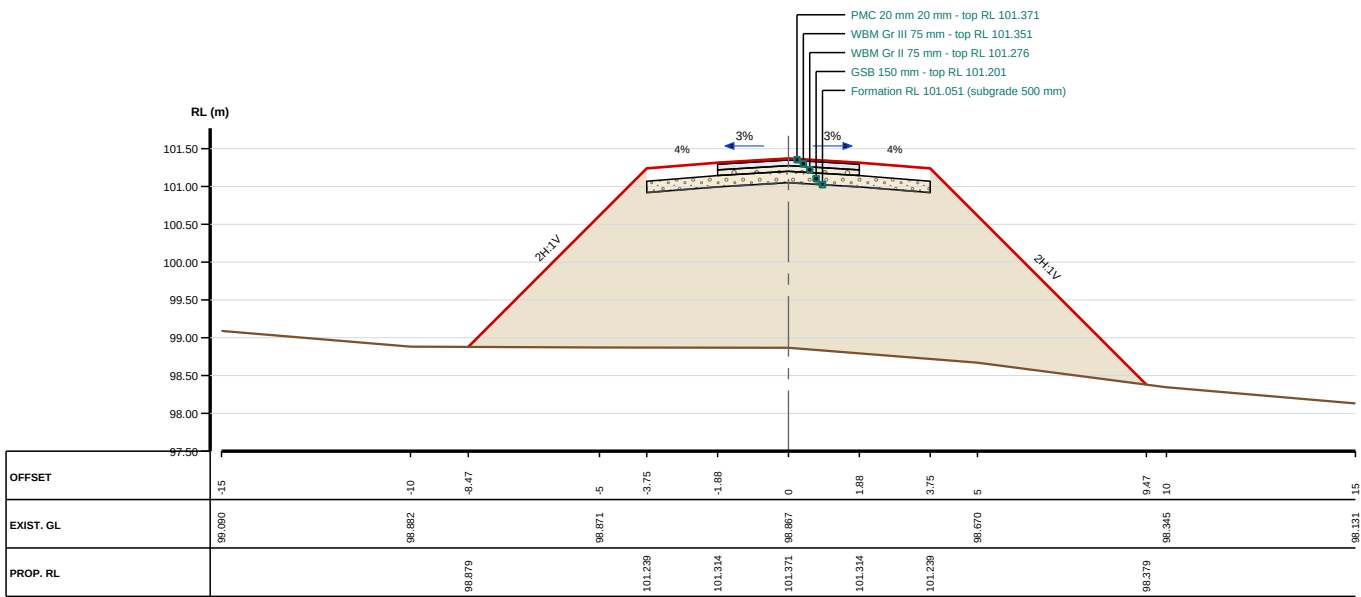

Cut 0.00 m2 Fill 28.92 m2 Width 17.94 m
Datum 97.50 H 1:200 V 1:100

Sample 1

Cross sections ch 0/300 - 0/375


Designed: - Checked: -

Date: 31 Oct 2026 Sheet 4 of 6

CROSS SECTIONS (sheet 5 of 6)

CH 0/400


FRL 101.533 GL 98.722 FILL 2.811 m

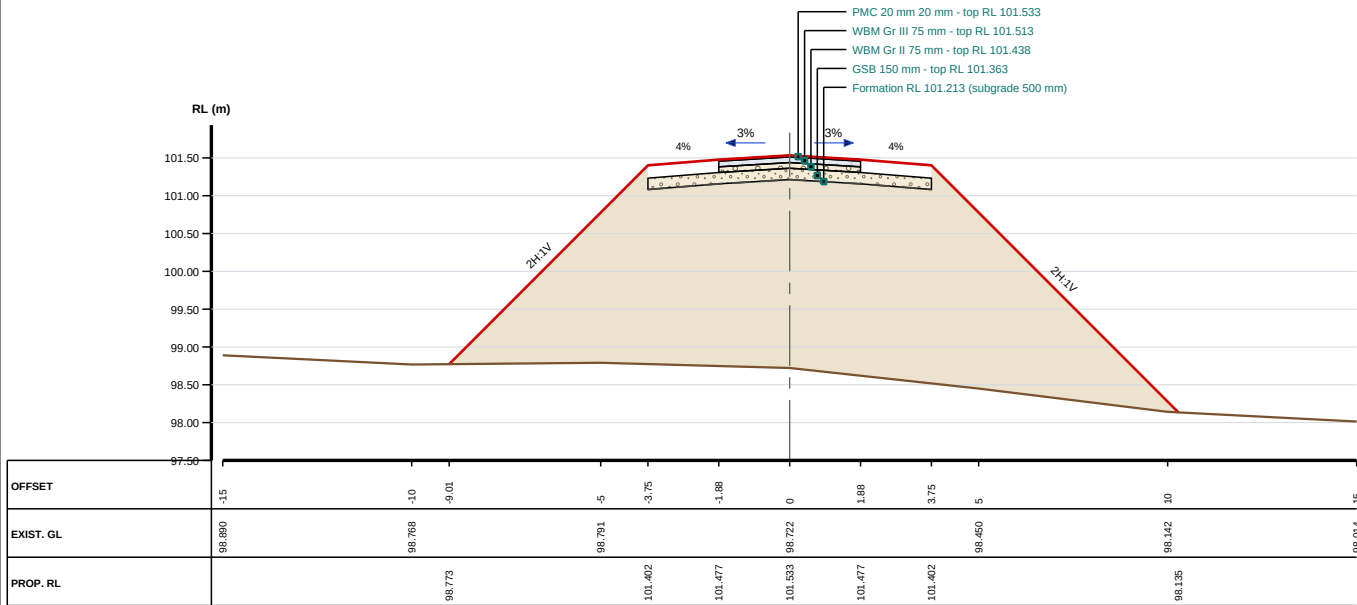

Cut 0.00 m2 Fill 34.81 m2 Width 19.29 m
Datum 97.50 H 1:200 V 1:100

CH 0/425


FRL 101.750 GL 99.000 FILL 2.750 m

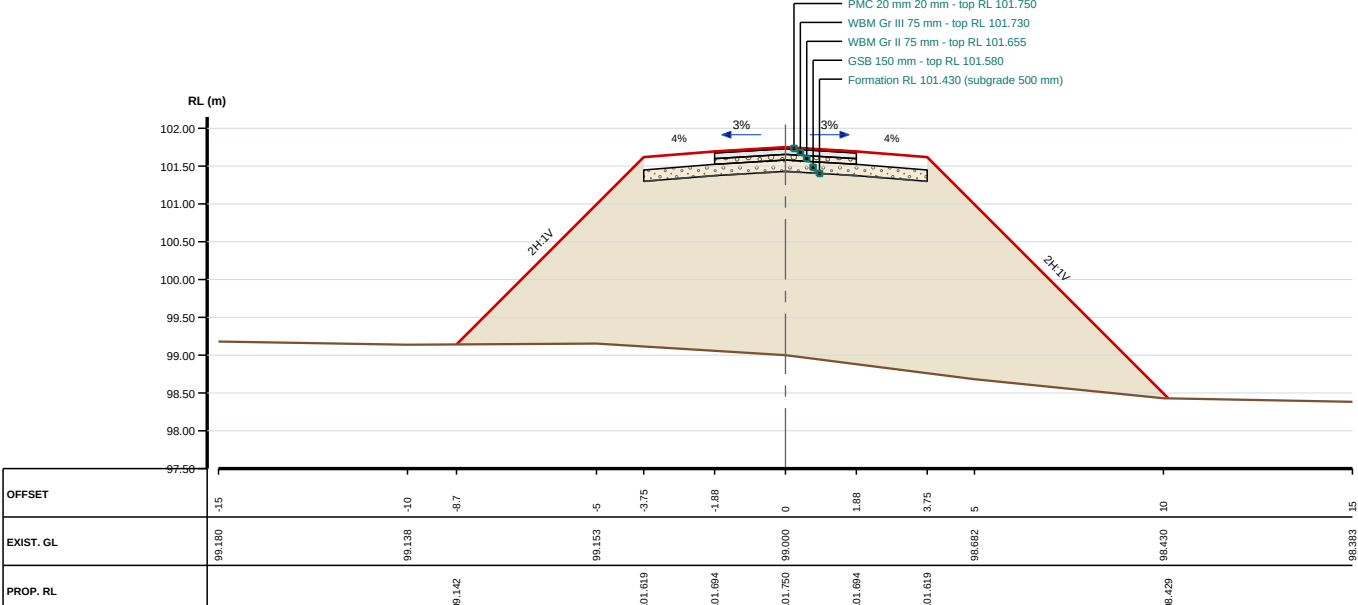

Cut 0.00 m2 Fill 33.30 m2 Width 18.83 m
Datum 97.50 H 1:200 V 1:100

CH 0/450


FRL 101.967 GL 99.537 FILL 2.430 m

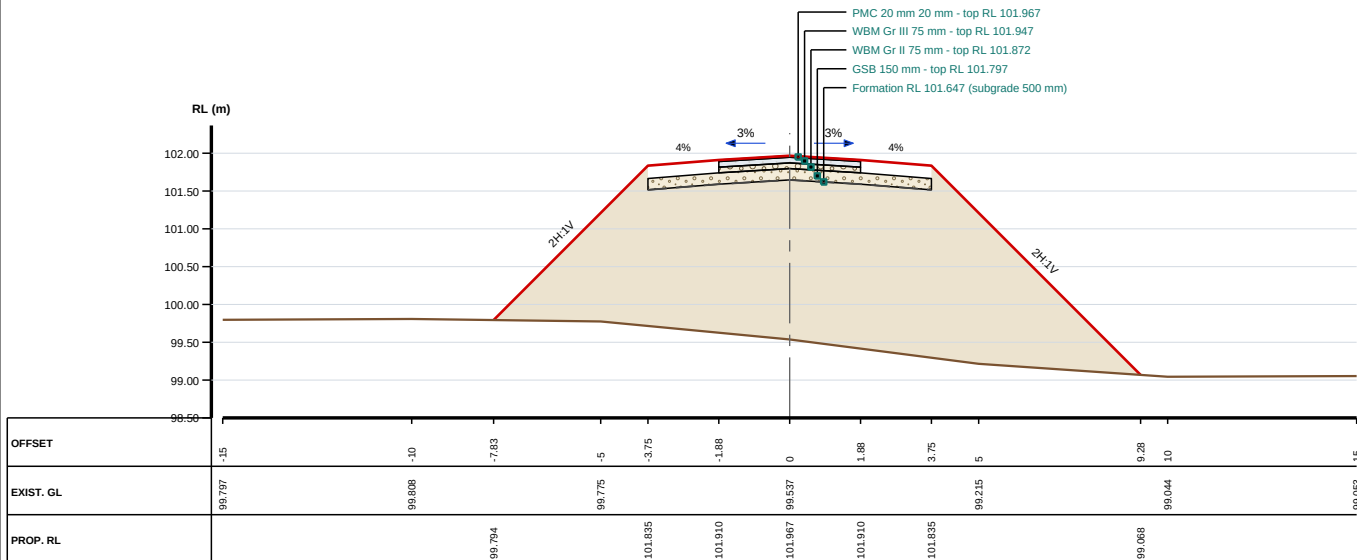

Cut 0.00 m2 Fill 26.85 m2 Width 17.12 m
Datum 98.50 H 1:200 V 1:100

CH 0/475

FRL 102.183 GL 100.093 FILL 2.090 m

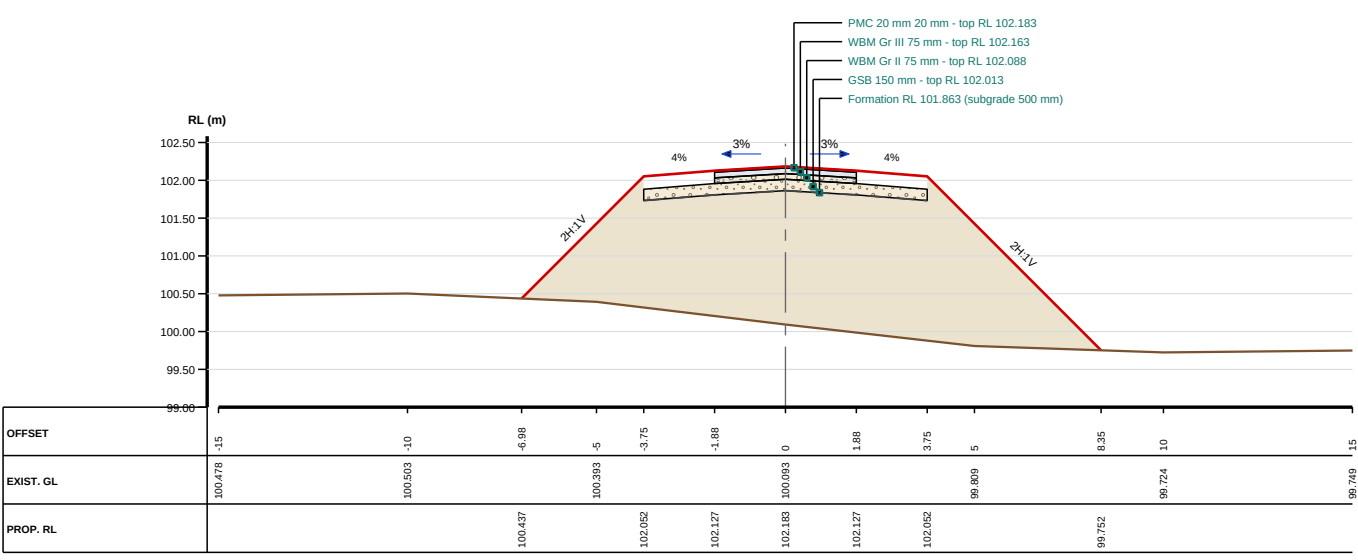

Cut 0.00 m2 Fill 20.63 m2 Width 15.33 m
Datum 99.00 H 1:200 V 1:100


Sample 1

Cross sections ch 0/400 - 0/475

Designed: - Checked: -

Date: 31 Oct 2026 Sheet 5 of 6

CROSS SECTIONS (sheet 6 of 6)

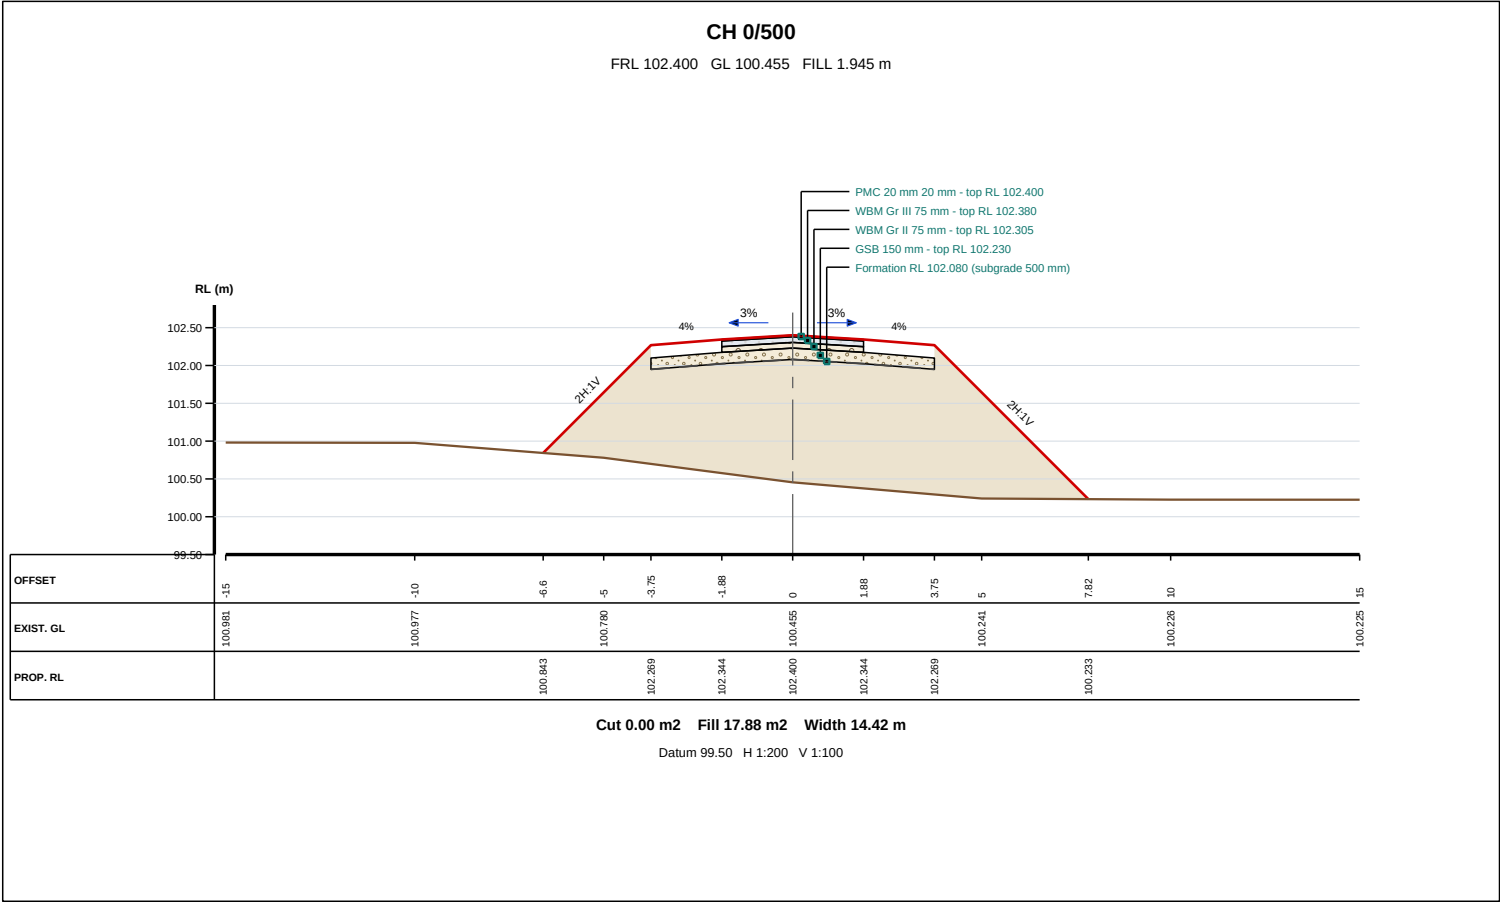

Sample 1

Cross sections ch 0/500 - 0/500

Designed: - Checked: -

Date: 31 Oct 2026 Sheet 6 of 6